RELEASED FOR CONSTRUCTION 11/04/09

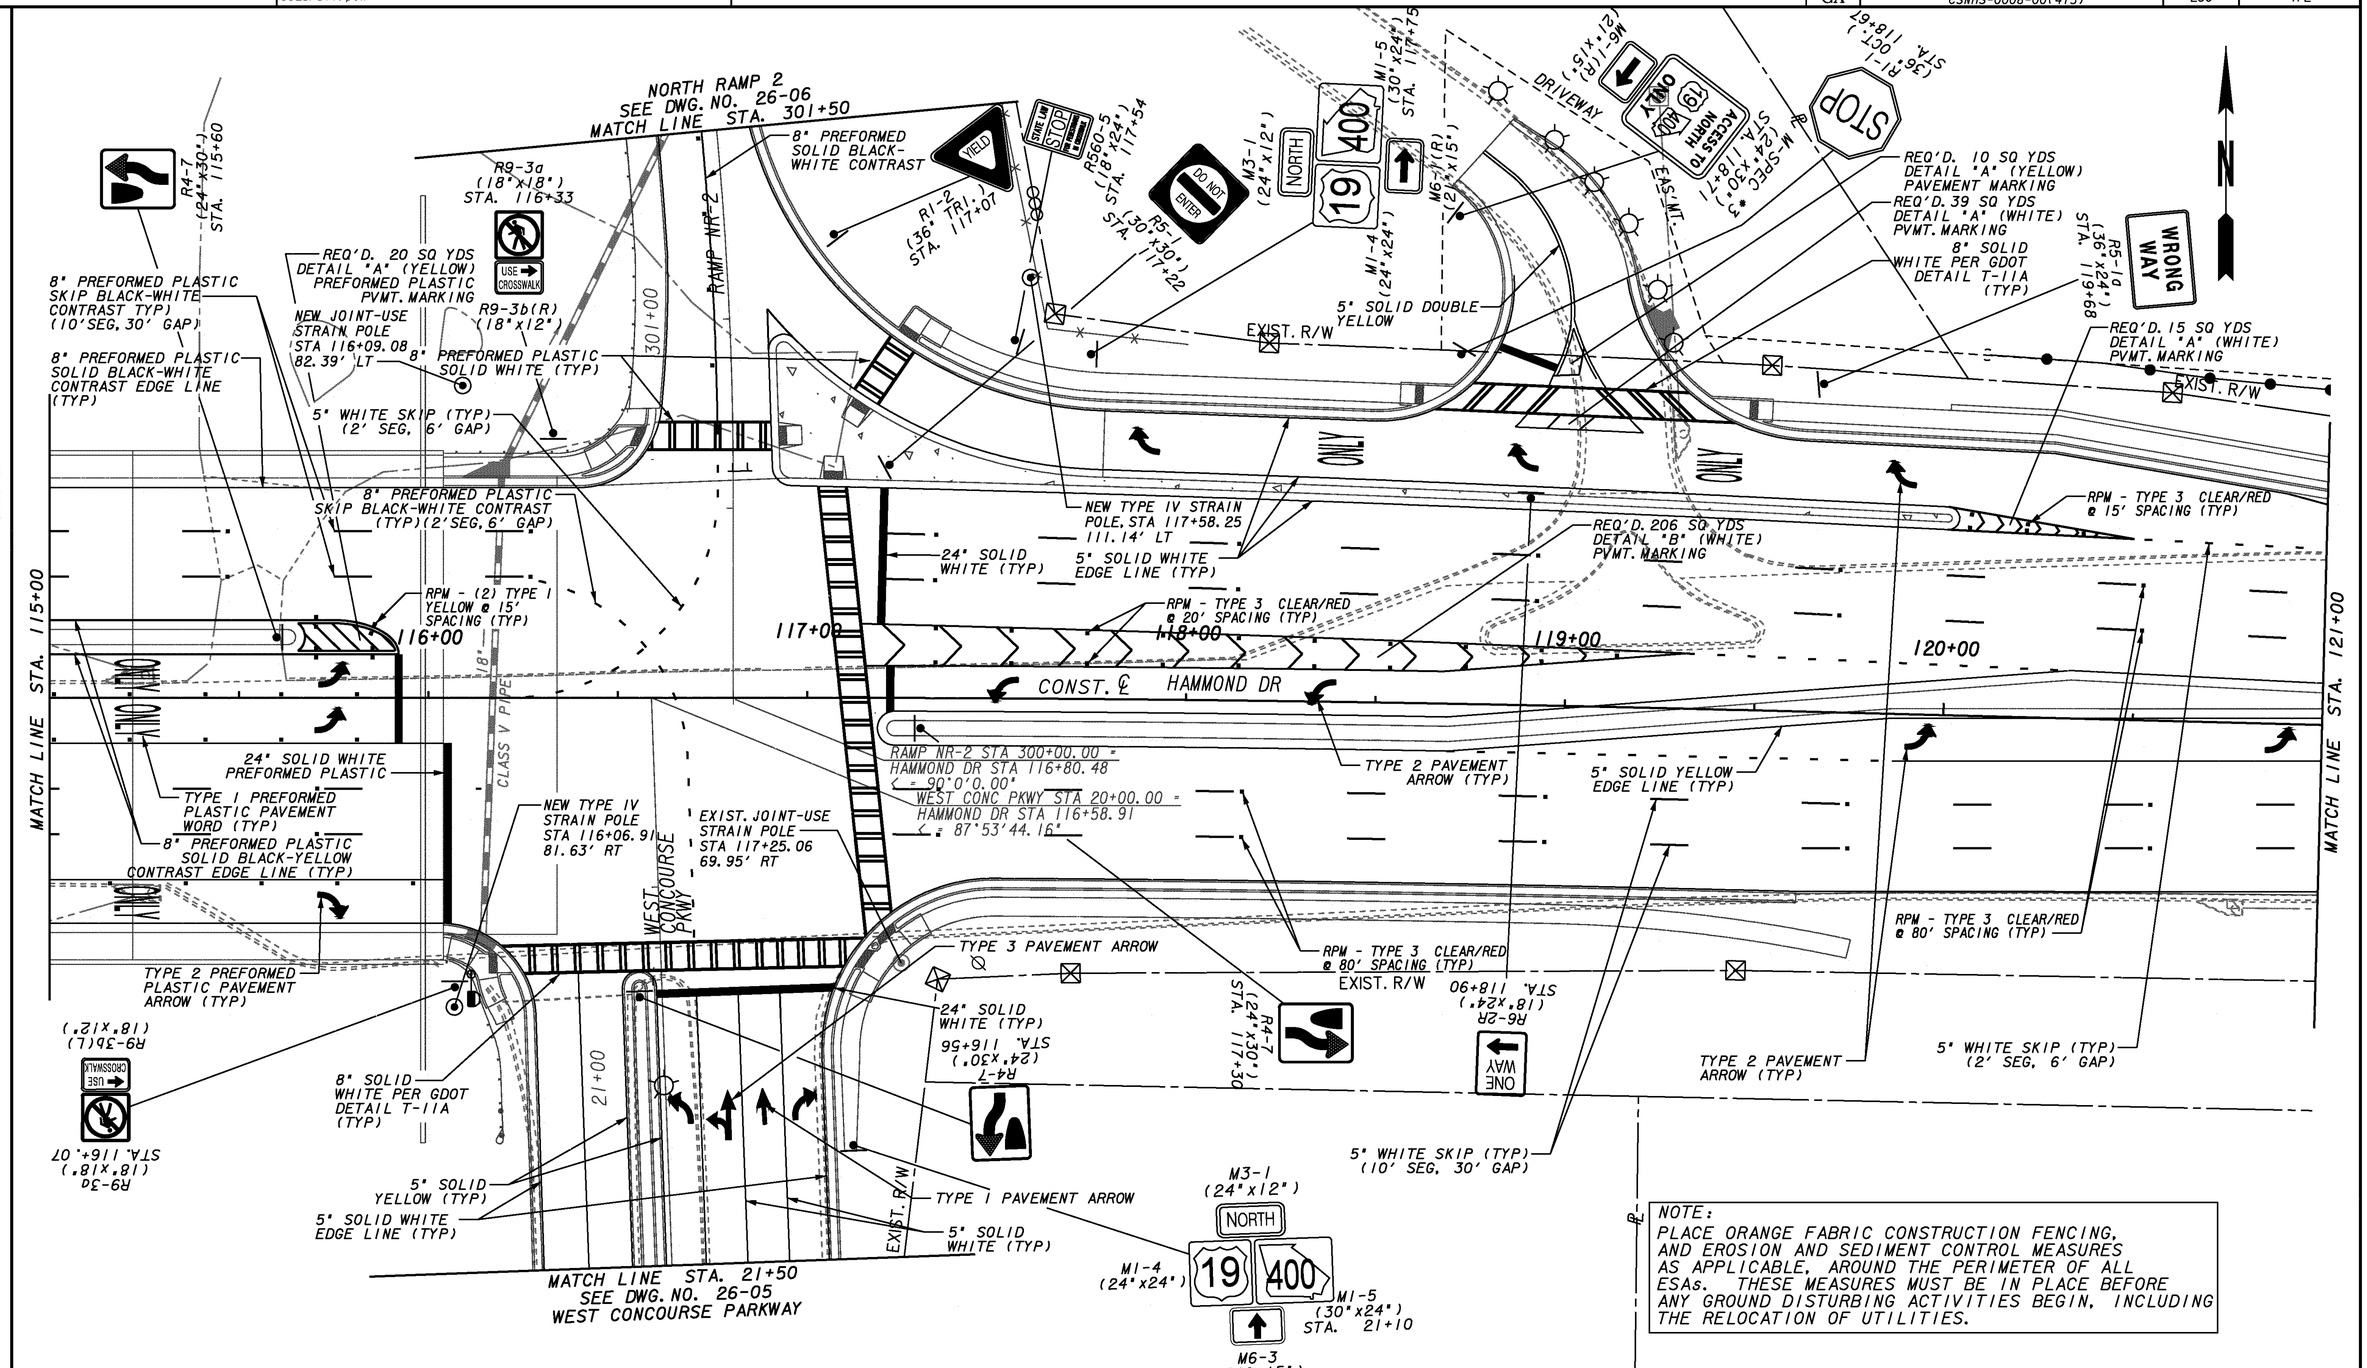

NOTE:
PLACE ORANGE FABRIC CONSTRUCTION FENCING, AND EROSION AND SEDIMENT CONTROL MEASURES AS APPLICABLE, AROUND THE PERIMETER OF ALL ESAs. THESE MEASURES MUST BE IN PLACE BEFORE ANY GROUND DISTURBING ACTIVITIES BEGIN, INCLUDING THE RELOCATION OF UTILITIES.

PROPERTY AND EXISTING R/W LINE
REQUIRED R/W LINE
CONSTRUCTION LIMITS
EASEMENT FOR CONSTR & MAINTENANCE OF SLOPES
EASEMENT FOR CONSTR OF SLOPES
EASEMENT FOR CONSTR OF DRIVES

BEGIN LIMIT OF ACCESS.....BLA
END LIMIT OF ACCESS.....ELA
LIMIT OF ACCESS
REQ'D R/W & LIMIT OF ACCESS

THE LPA GROUP
TRANSPORTATION CONSULTANTS
3595 ENGINEERING DRIVE
NORCROSS, GEORGIA 30092
(770) 263-9118

SCALE IN FEET
0 20 40 80

REVISION DATES

STATE OF GEORGIA
DEPARTMENT OF TRANSPORTATION
OFFICE: INNOVATIVE PROGRAM DELIVERY

SIGNING AND MARKING PLANS

HAMMOND DRIVE
STA. 115+00 TO STA. 121+00

DRAWING No. 26-03

1/5/2009 GPLN