RELEASED FOR CONSTRUCTION 11/04/09

SIGN TEMPLATE 1
ADVANCE GUIDE SIGN

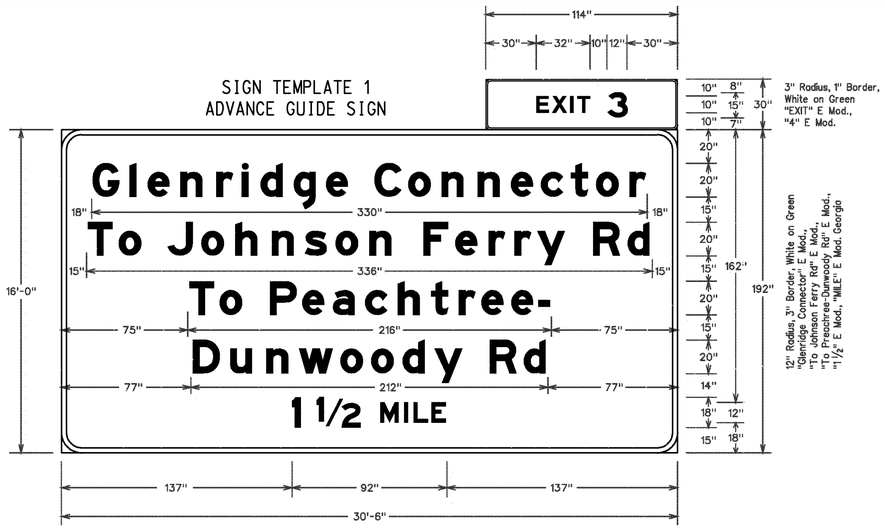

SPECIAL #107
- NO SCALE -

SIGN TEMPLATE 2
ADVANCE GUIDE SIGN

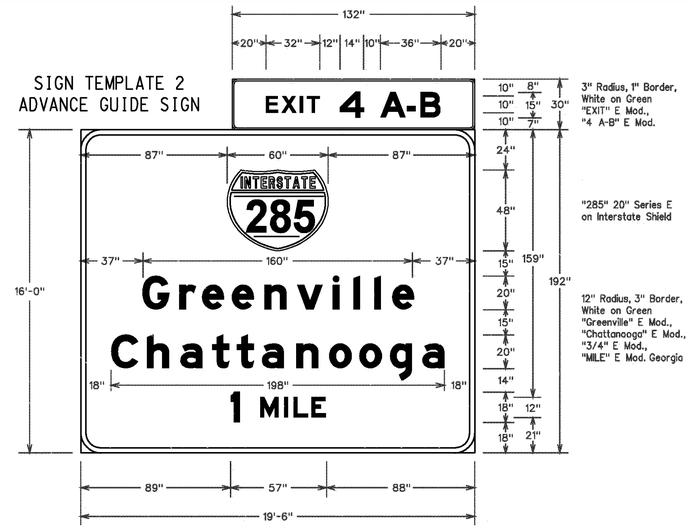

SPECIAL #106
- NO SCALE -

SIGN TEMPLATE 16
INTERMEDIATE LANE
DROP SIGN

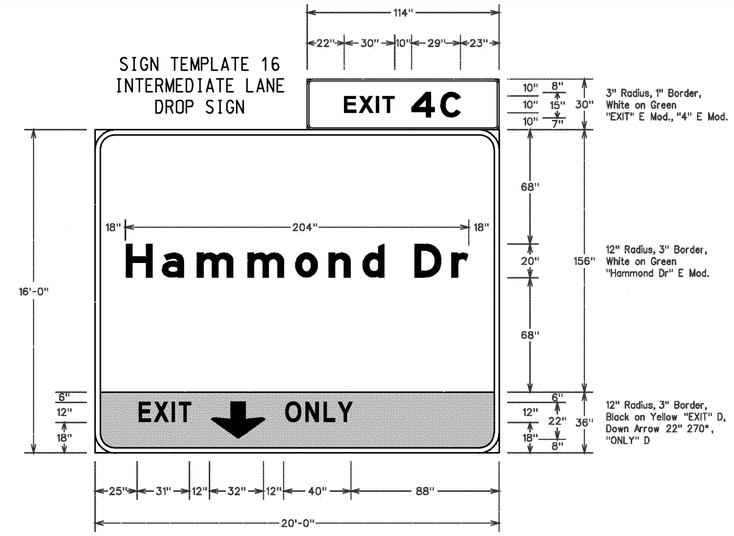

SPECIAL #105
- NO SCALE -

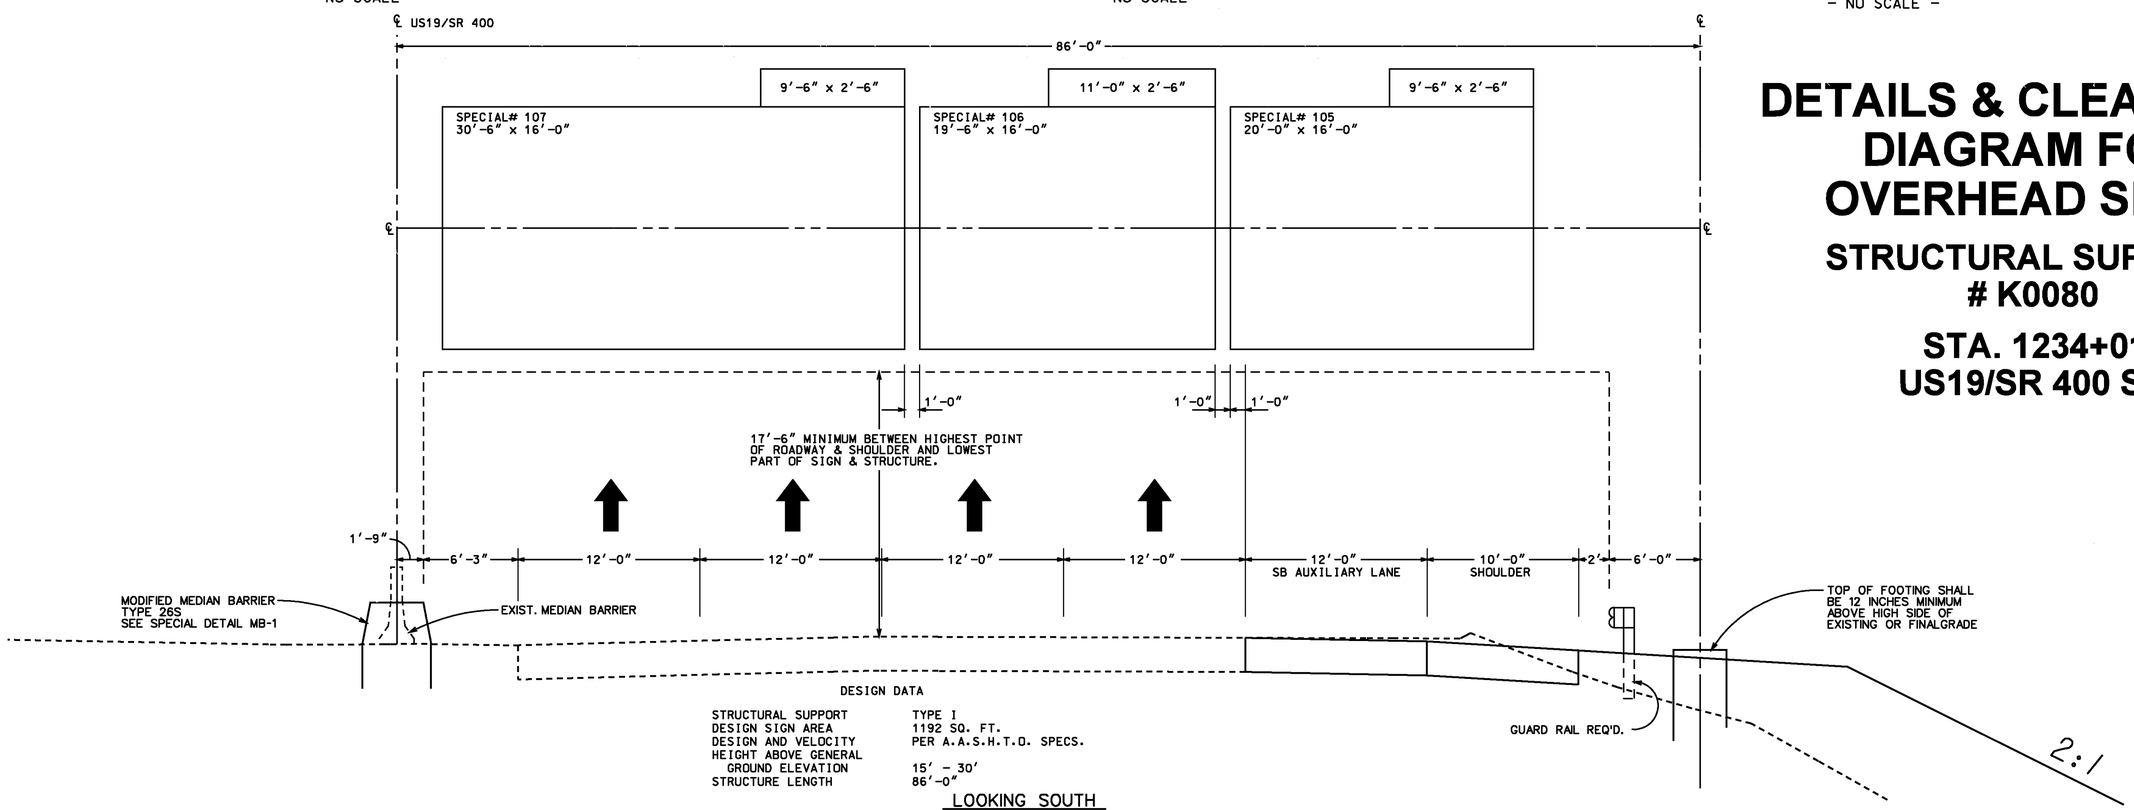

DESIGN DATA

STRUCTURAL SUPPORT	TYPE I
DESIGN SIGN AREA	1192 SQ. FT.
DESIGN AND VELOCITY	PER A.A.S.H.T.O. SPECS.
HEIGHT ABOVE GENERAL GROUND ELEVATION	15' - 30'
STRUCTURE LENGTH	86'-0"

LOOKING SOUTH

DETAILS & CLEARANCE DIAGRAM FOR OVERHEAD SIGNS

STRUCTURAL SUPPORT # K0080

STA. 1234+01
US19/SR 400 SB

THE LPA GROUP
TRANSPORTATION CONSULTANTS
3595 ENGINEERING DRIVE
NORCROSS, GEORGIA 30092
(770) 263-9118

SCALE: 1" = 5'

REVISION DATES

STATE OF GEORGIA
DEPARTMENT OF TRANSPORTATION
OFFICE: INNOVATIVE PROGRAM DELIVERY
SIGNING AND MARKING PLANS

OVERHEAD SIGNS
CLEARANCE DIAGRAM

DRAWING No. 26-26