RELEASED FOR CONSTRUCTION 11/04/09

DETAILS & CLEARANCE DIAGRAM FOR OVERHEAD SIGNS

STRUCTURAL SUPPORT # J0082

STA. 1241+70, US19/SR 400 NB

SIGN TEMPLATE 1
ADVANCE GUIDE SIGN

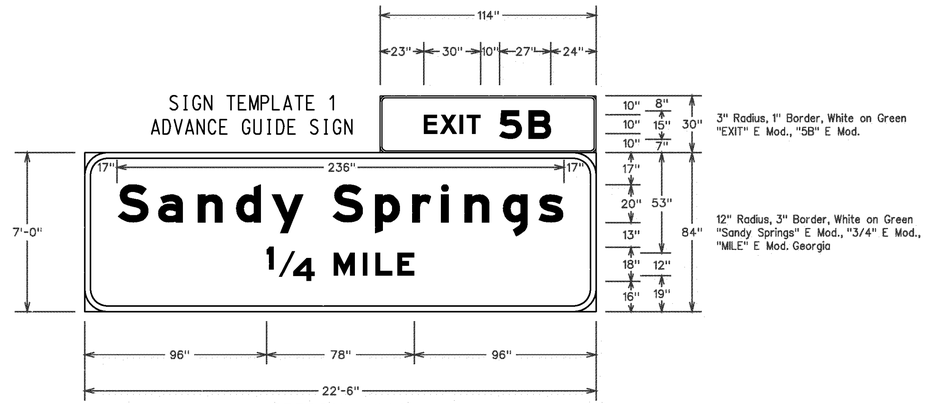

SPECIAL #111
- NO SCALE -

SIGN TEMPLATE 21
EXIT DIRECTION SIGN
(LANE DROP)

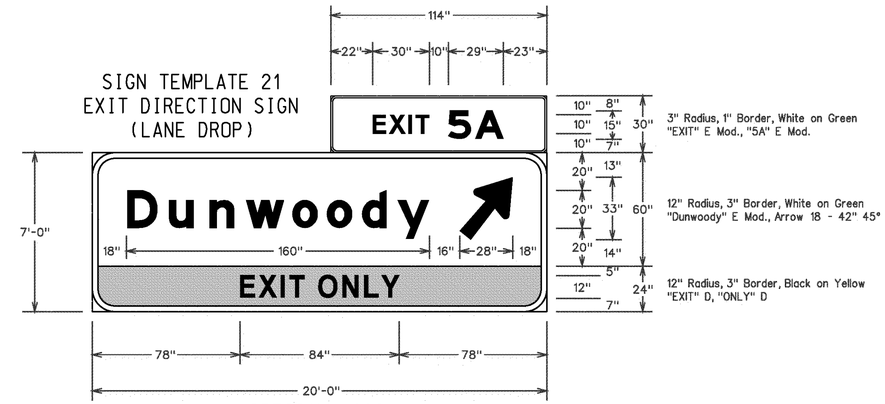

SPECIAL #110
- NO SCALE -

NOTES:
1. REMOVE EXISTING OVERHEAD SIGNS SPECIAL #108 AND SPECIAL #109 FROM SIGN SUPPORT STRUCTURE #J0081. SEE PLAN SHEET 26-12 FOR DETAILS.
2. EXIST. TYPE I SIGN SUPPORT AND MAINTENANCE WALKWAY TO BE REUSED.
3. PRIOR TO HANGING ANY SIGNS ON THE EXISTING TYPE I SIGN SUPPORT, THE CONTRACTOR SHALL PROVIDE VERIFICATION THAT THE EXISTING TYPE I STRUCTURE AND FOUNDATION ARE SUFFICIENT TO CARRY THE LOAD FOR THE PROPOSED SIGNS

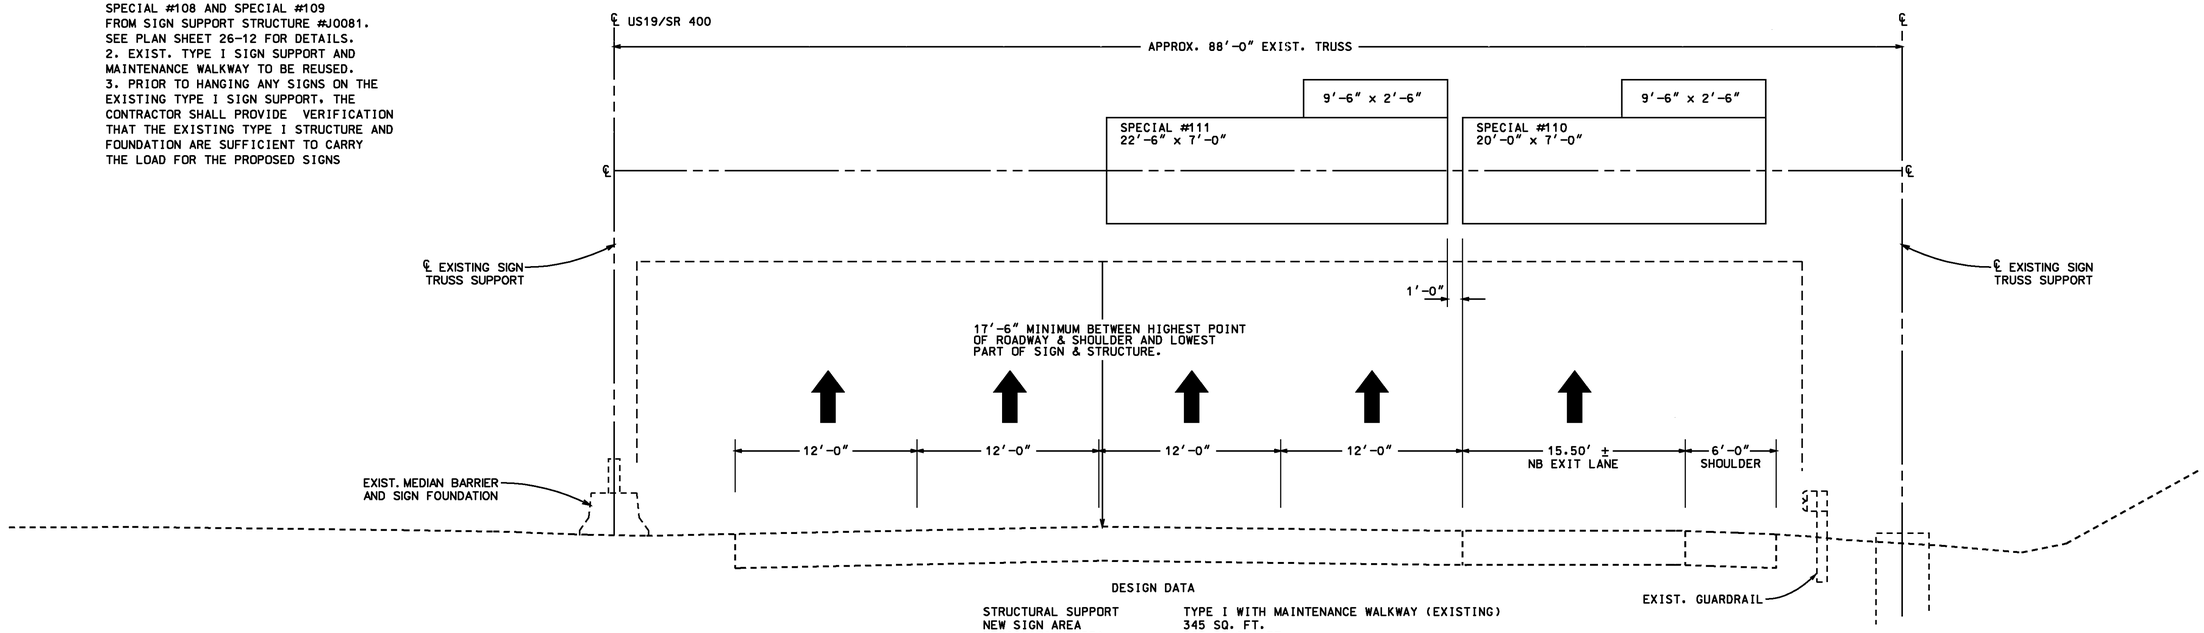

DESIGN DATA

STRUCTURAL SUPPORT	TYPE I WITH MAINTENANCE WALKWAY (EXISTING)
NEW SIGN AREA	345 SQ. FT.
DESIGN SIGN AREA	307.75 SQ. FT.

LOOKING SOUTH

THE LPA GROUP
TRANSPORTATION CONSULTANTS
3595 ENGINEERING DRIVE
NORCROSS, GEORGIA 30092
(770) 263-9118

SCALE: 1" = 5'

REVISION DATES

STATE OF GEORGIA
DEPARTMENT OF TRANSPORTATION
OFFICE: INNOVATIVE PROGRAM DELIVERY
SIGNING AND MARKING PLANS

OVERHEAD SIGNS
CLEARANCE DIAGRAM

DRAWING No. 26-27