RELEASED FOR CONSTRUCTION 11/04/09

DETAILS & CLEARANCE DIAGRAM FOR OVERHEAD SIGNS

STRUCTURAL SUPPORT # K0086

STA. 1265+06 US19/SR 400 SB

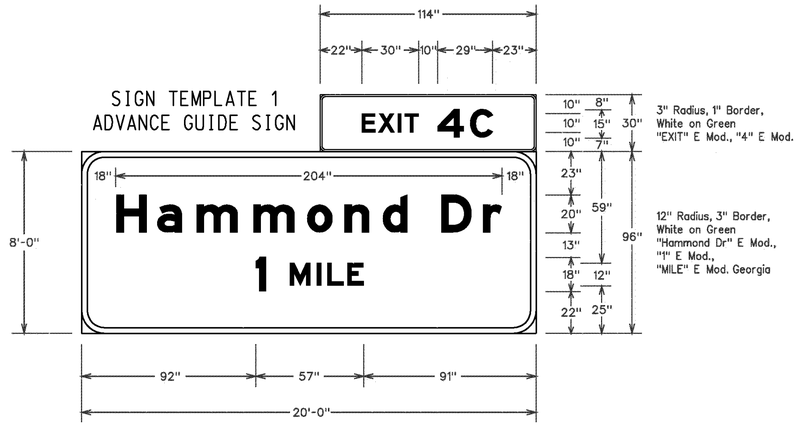

SPECIAL #115
- NO SCALE -

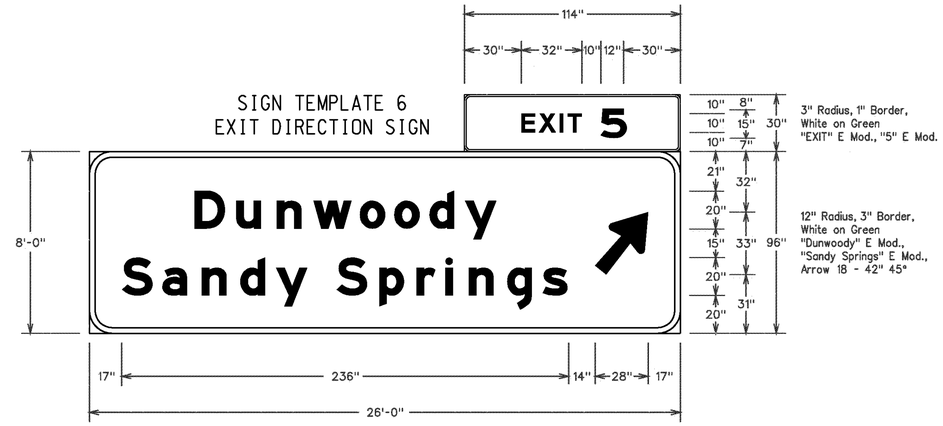

SPECIAL #114
- NO SCALE -

NOTES:
1. REMOVE EXISTING OVERHEAD SIGNS SPECIAL #112 AND SPECIAL #113 FROM SIGN SUPPORT STRUCTURE #K0086. SEE PLAN SHEET 26-20 FOR DETAILS.
2. EXIST. TYPE I SIGN SUPPORT AND MAINTENANCE WALKWAY TO BE REUSED.
3. PRIOR TO HANGING ANY SIGNS ON THE EXISTING TYPE I SIGN SUPPORT, THE CONTRACTOR SHALL PROVIDE VERIFICATION THAT THE EXISTING TYPE I STRUCTURE AND FOUNDATION ARE SUFFICIENT TO CARRY THE LOAD FOR THE PROPOSED SIGNS

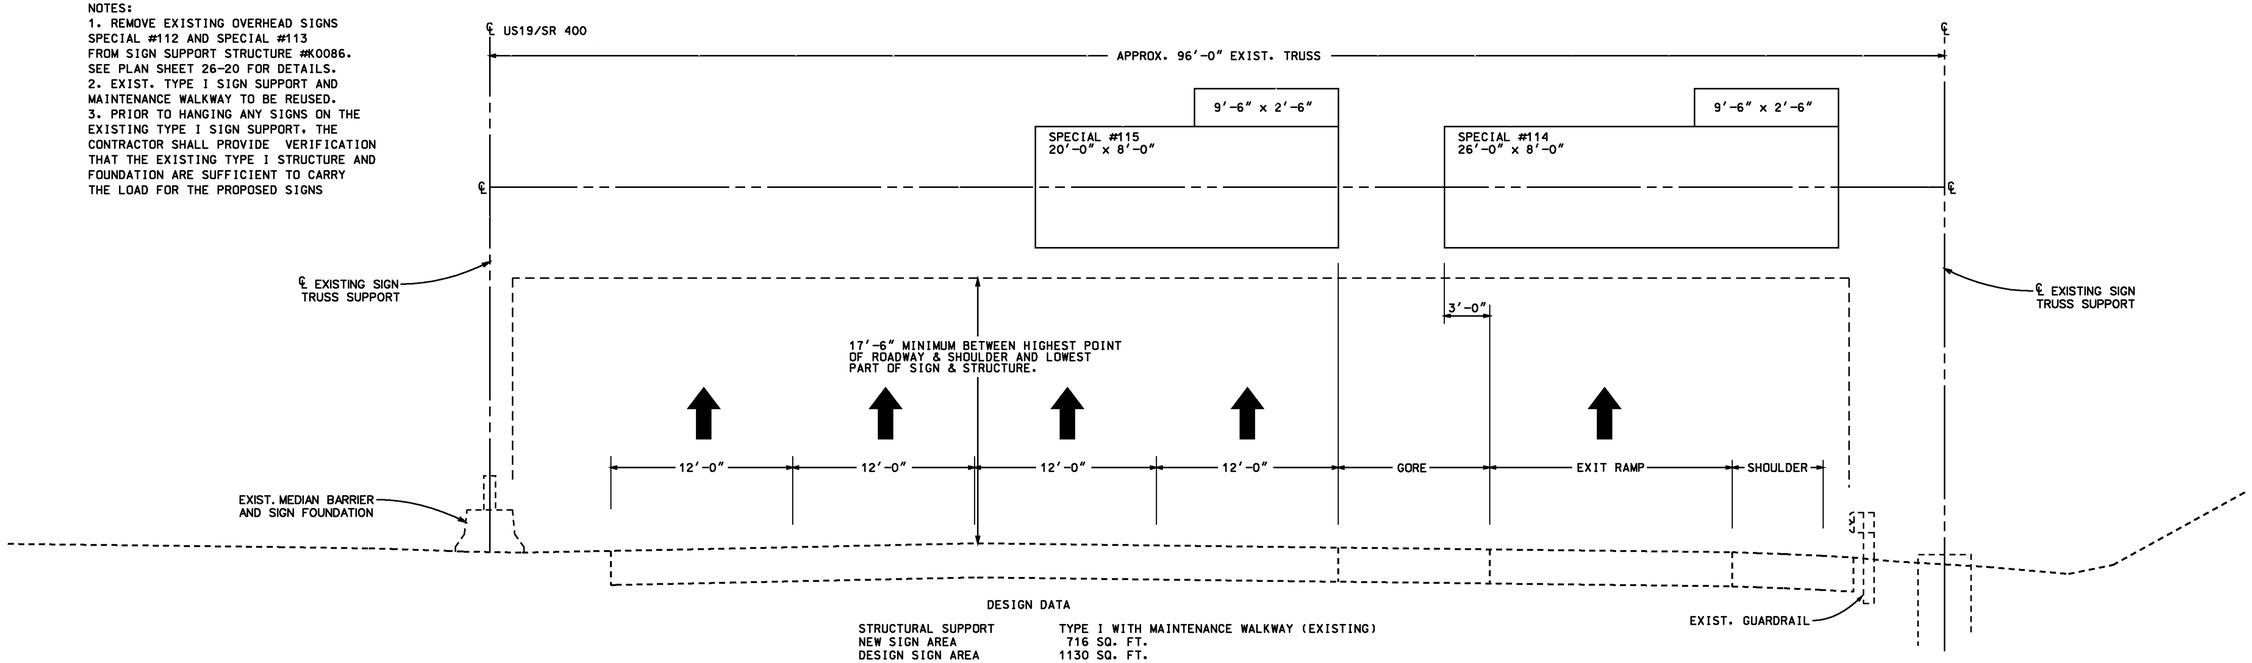

DESIGN DATA

STRUCTURAL SUPPORT	TYPE I WITH MAINTENANCE WALKWAY (EXISTING)
NEW SIGN AREA	716 SQ. FT.
DESIGN SIGN AREA	1130 SQ. FT.

LOOKING SOUTH

THE LPA GROUP
TRANSPORTATION CONSULTANTS
3595 ENGINEERING DRIVE
NORCROSS, GEORGIA 30092
(770) 263-9118

SCALE: 1" = 5'

REVISION DATES		

STATE OF GEORGIA
DEPARTMENT OF TRANSPORTATION
OFFICE: INNOVATIVE PROGRAM DELIVERY
SIGNING AND MARKING PLANS

OVERHEAD SIGNS
CLEARANCE DIAGRAM

DRAWING No. 26-28