RELEASED FOR CONSTRUCTION 11/04/09

PHASING DIAGRAM

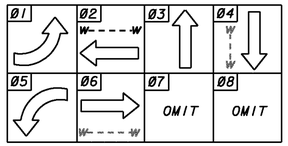

SIGNAL HEADS

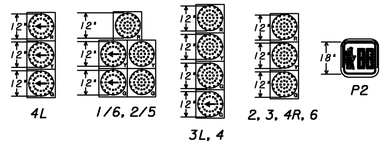

STREET NAME SIGNS

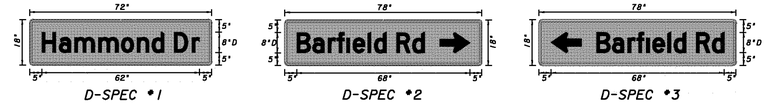

TRAFFIC SIGNS

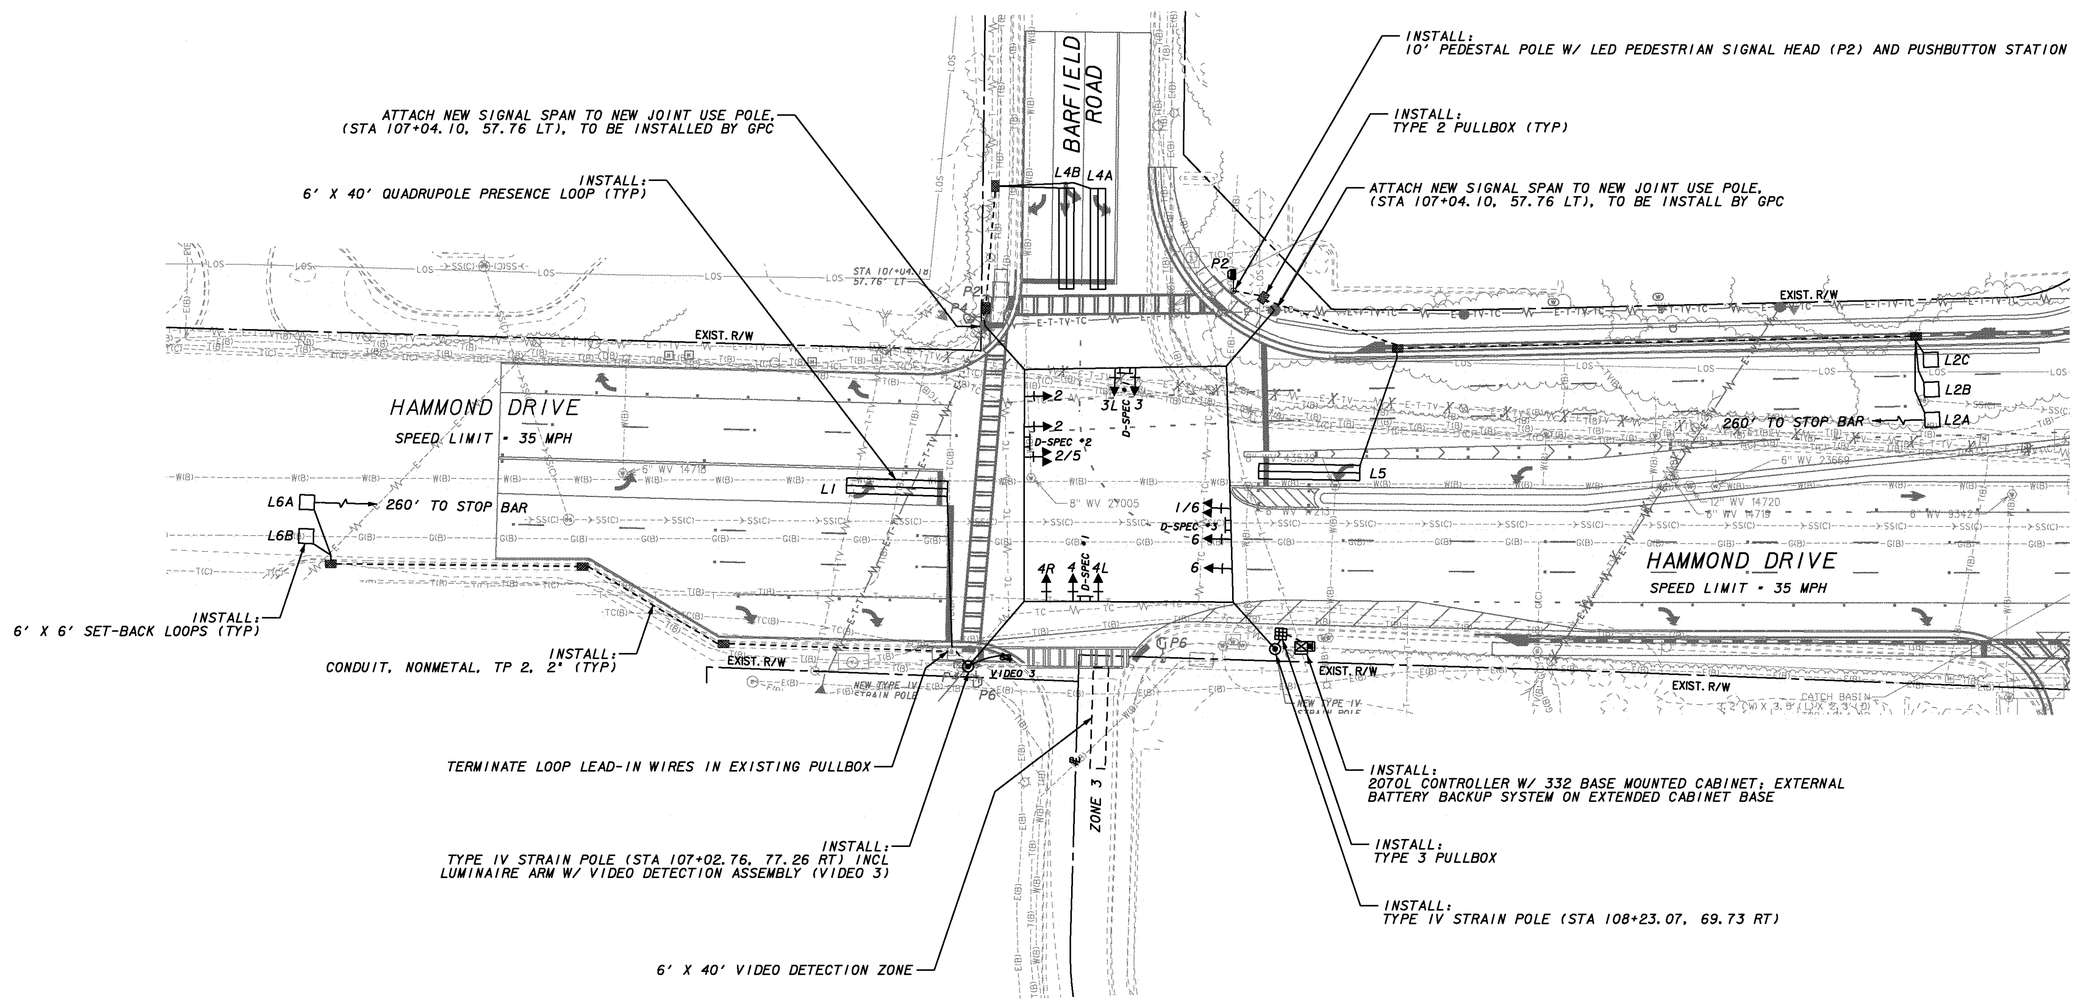

THE LPA GROUP
TRANSPORTATION CONSULTANTS
3595 ENGINEERING DRIVE
NORCROSS, GEORGIA 30092
(770) 263-9118

SCALE IN FEET
0 30 60 120

REVISION DATES		

STATE OF GEORGIA
DEPARTMENT OF TRANSPORTATION
OFFICE: INNOVATIVE PROGRAM DELIVERY

SIGNAL PLANS

SIGNAL MODIFICATION
HAMMOND DR AT
BARFIELD RD

DRAWING No. 27-03