STATE	PROJECT NUMBER	SHEET NO.	TOTAL SHEETS
GA.	CSNHS-0008-00(415)	285	472

RELEASED FOR CONSTRUCTION
11-04-2009

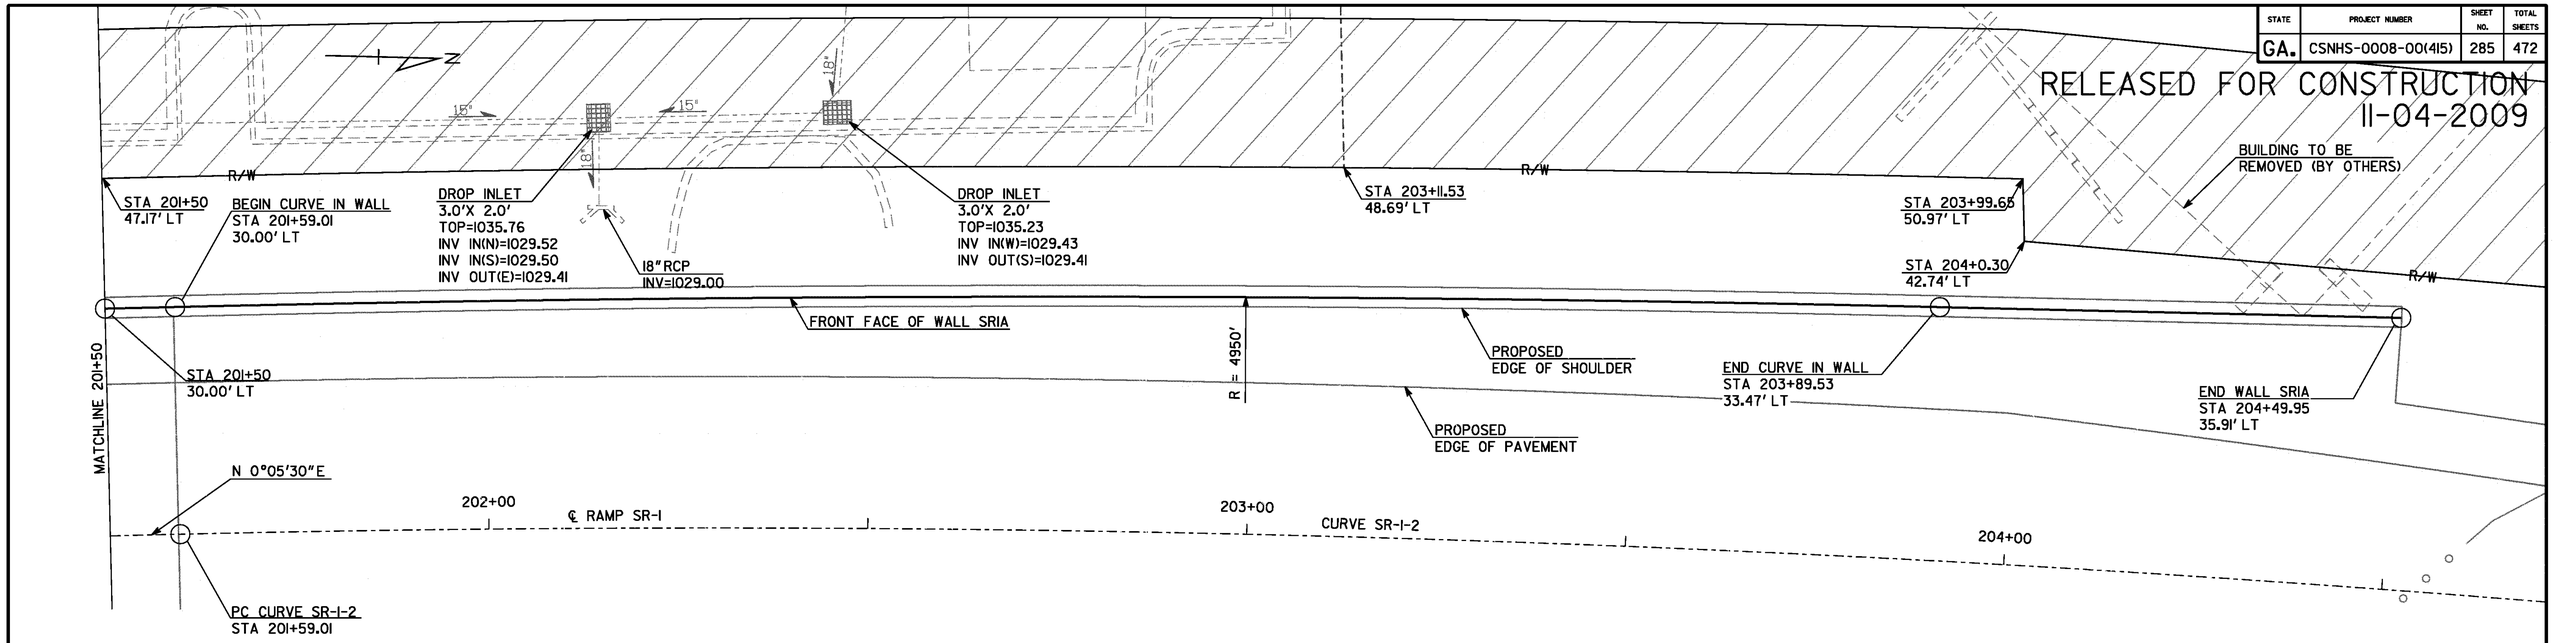

PLAN

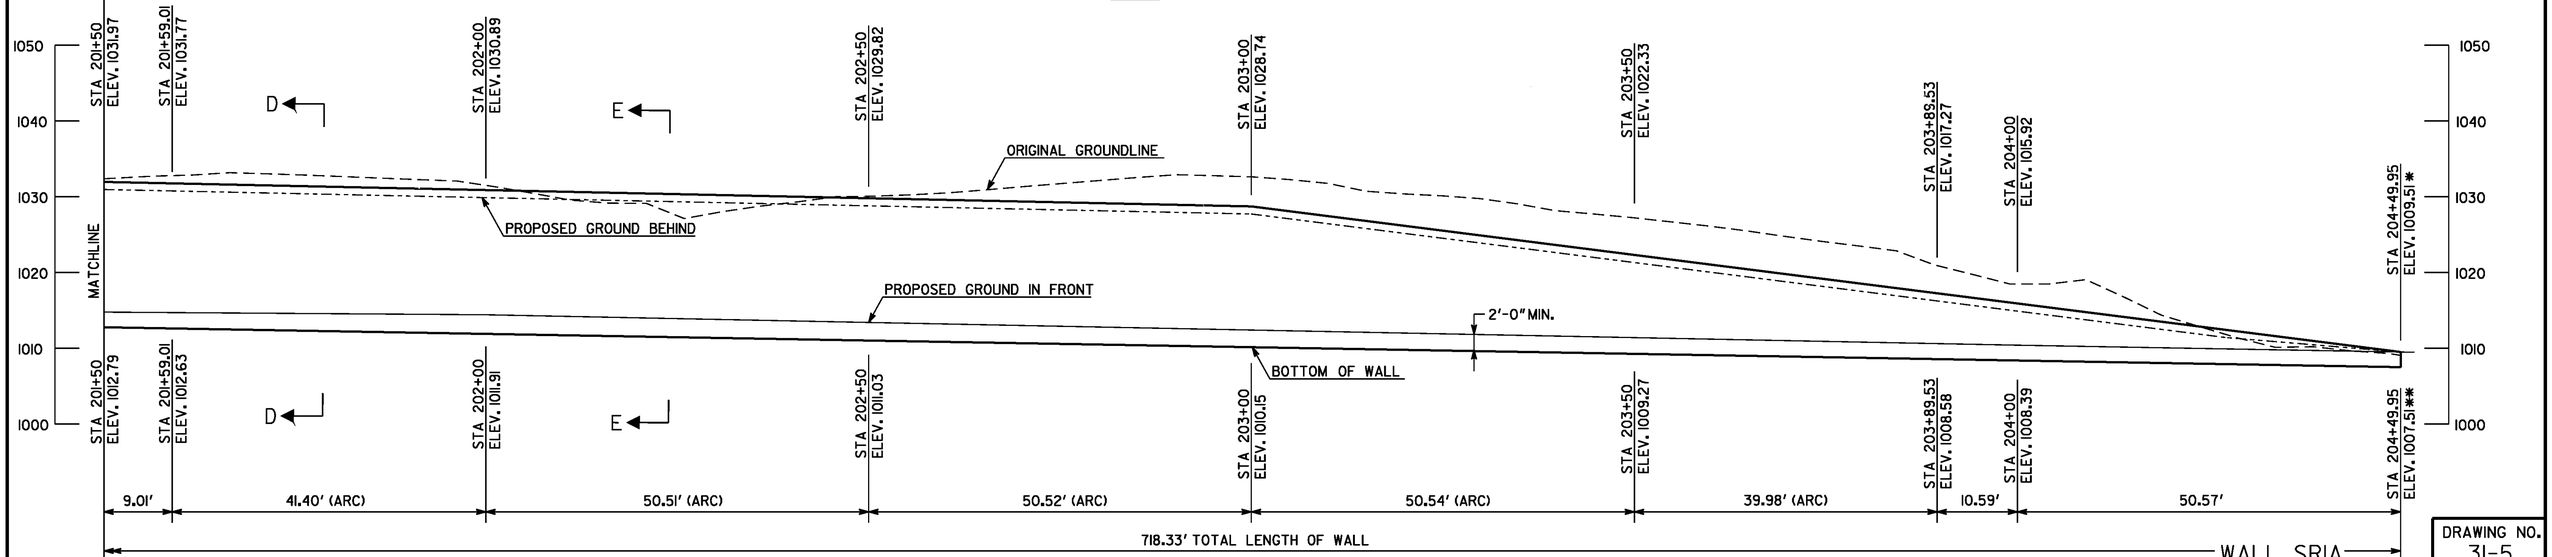

DRAWING NO.
31-5

PERMANENT EASEMENT

HORIZONTAL CURVE DATA

CURVE SR-1-2
P.I. STA. 213+11.57
Δ = 06°-49'-50.55"
D = 1° 54' 35.49"
R = 3,000.00
T = 179.04
L = 357.66

NOTES:
1. * ELEVATION OF TOP OF WALL AT FRONT FACE TYP.
2. ** ELEVATION AT BOTTOM OF WALL AT FRONT FACE TYP.
3. FOR WALL SECTIONS SEE 31-8
4. PROVIDE A TYPE III ON ALL EXPOSED CONCRETE SURFACES
5. RUSTICATION GROOVES SHALL BE SPACED EVENLY AT 8' ± BETWEEN CONTRACTION JOINTS AND EXPANSION JOINTS

ELEVATION

LOOKING AT
FRONT FACE OF WALL

WALL SHEET
3 OF 3

BY	REVISIONS	DATE

THE LPA GROUP
THE LPA GROUP INCORPORATED
TRANSPORTATION CONSULTANTS
3595 ENGINEERING DRIVE
NORCROSS, GEORGIA 30092
(770) 263-9118

GEORGIA
DEPARTMENT OF TRANSPORTATION
PRECONSTRUCTION DIVISION-OFFICE OF BRIDGE DESIGN

TIE BACK WALL PLAN AND ELEVATION
HAMMOND DRIVE OVER SR 400
FULTON COUNTY CSNHS-0008-00(415)

SCALE: 1" = 10' NOVEMBER 2009

DESIGNED ANZ	CHECKED AWB	REVIEWED WEI/WMD
DRAWN BSB	DESIGN GROUP ACB	APPROVED PVL