STATE	PROJECT NUMBER	SHEET NO.	TOTAL SHEETS
GA.	CSNHS-0008-00(415)	287	472

RELEASED FOR CONSTRUCTION
11-04-2009

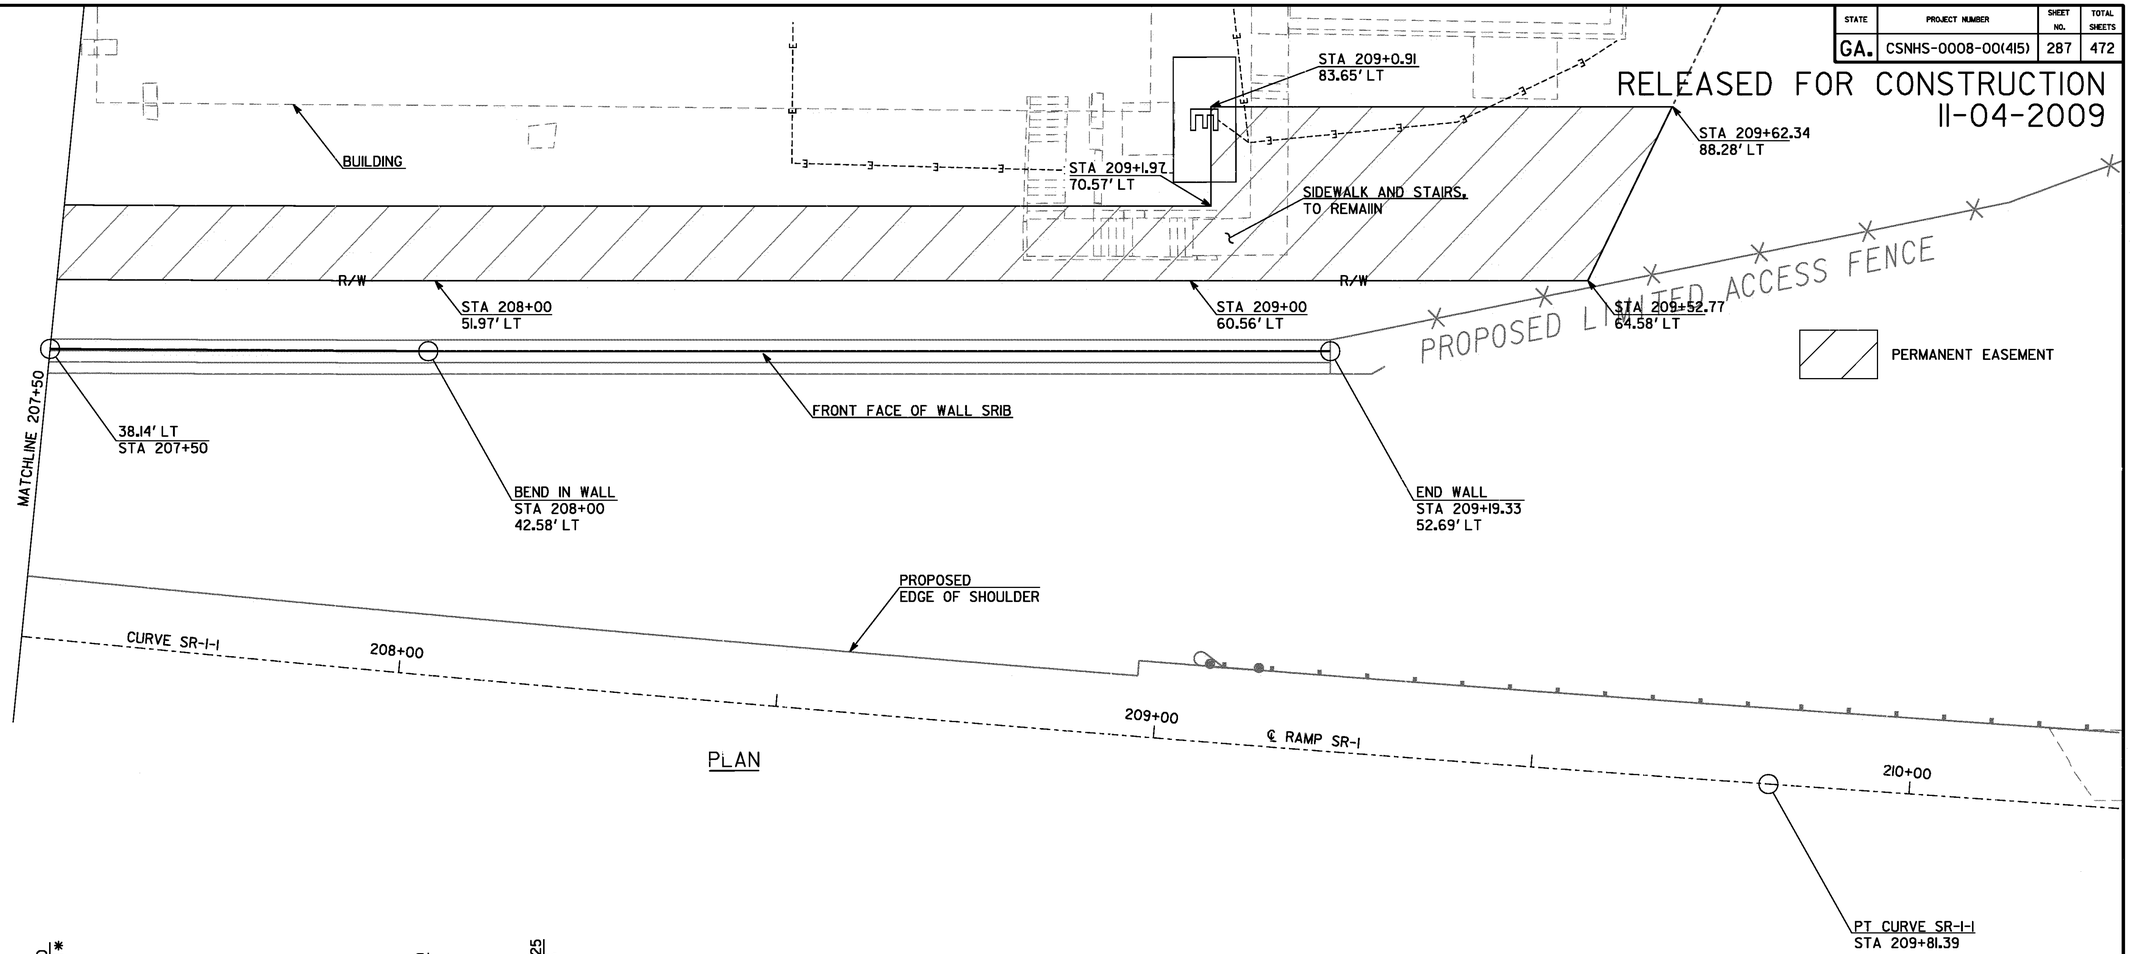

PLAN

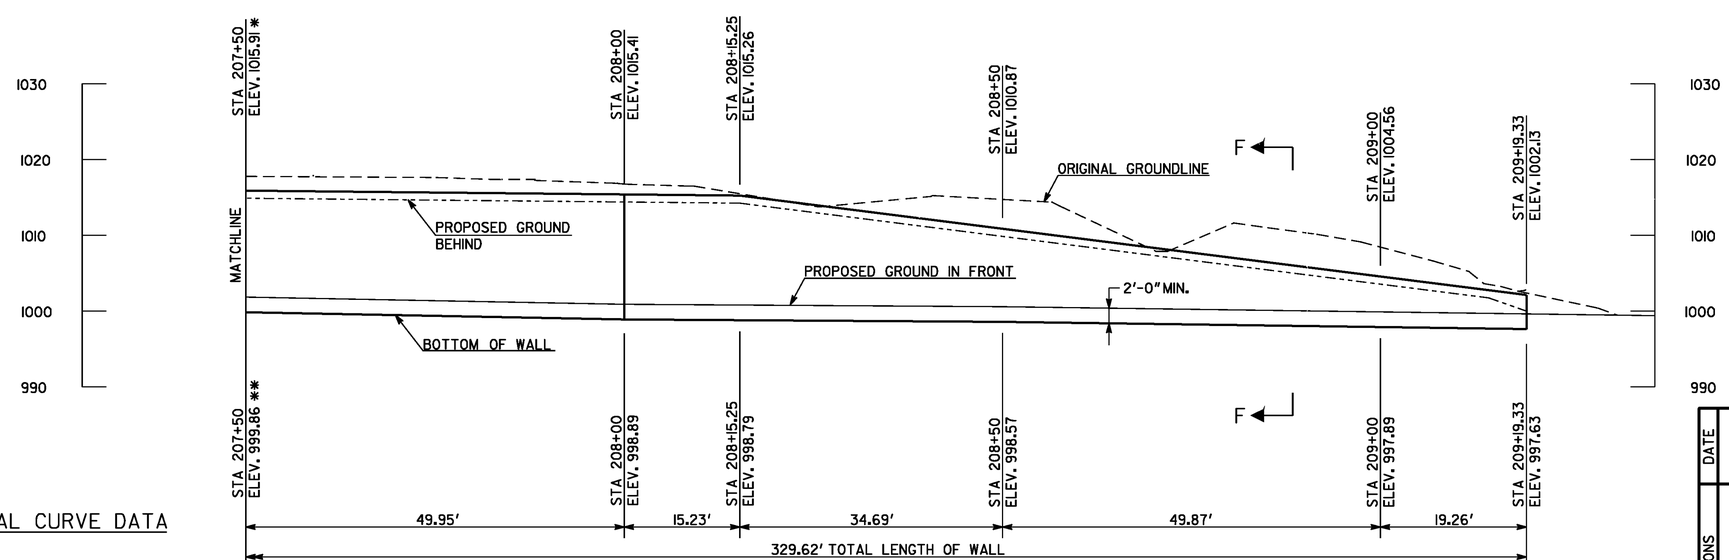

ELEVATION
LOOKING AT
FRONT FACE OF WALL

HORIZONTAL CURVE DATA

CURVE SR-1-1

P.I. STA. 208+65.50
Δ = 2°-49'-50.99"
D = 0° 42' 58.31"
R = 8,000.00
T = 197.67
L = 395.26

NOTES:
1.* ELEVATION OF TOP OF WALL AT FRONT FACE TYP.
2.** ELEVATION AT BOTTOM OF WALL AT FRONT FACE TYP.
3. FOR WALL SECTIONS SEE 31-8
4. PROVIDE A TYPE III FINISH ON ALL EXPOSED CONCRETE SURFACES
5. RUSTICATION GROOVES SHALL BE SPACED EVENLY AT 8' ± BETWEEN CONTRACTION JOINTS AND EXPANSION JOINTS

WALL SHEET 2 OF 2

WALL SRIB

DRAWING NO. 31-7

THE LPA GROUP

THE LPA GROUP INCORPORATED
TRANSPORTATION CONSULTANTS
3595 ENGINEERING DRIVE
NORCROSS, GEORGIA 30092
(770) 263-9118

GEORGIA
DEPARTMENT OF TRANSPORTATION
PRECONSTRUCTION DIVISION-OFFICE OF BRIDGE DESIGN

TIE BACK WALL PLAN AND ELEVATION
HAMMOND DRIVE OVER SR 400
FULTON COUNTY CSNHS-0008-00(415)

SCALE: 1" = 10' NOVEMBER 2009

DATE	REVISIONS	BY

DESIGNED ANZ	CHECKED AWB	REVIEWED WEI/WMD
DRAWN BSB	DESIGN GROUP ACB	APPROVED PVL

11/6/2009 8:38:42 AM R:\AT740002\Bridge\Walls\W04 02-PE SR1B.dgn