STATE	PROJECT NUMBER	SHEET NO.	TOTAL SHEETS
GA.	CSNHS-0008-00(415)	320	472

RELEASED FOR CONSTRUCTION
11-04-2009

VOID

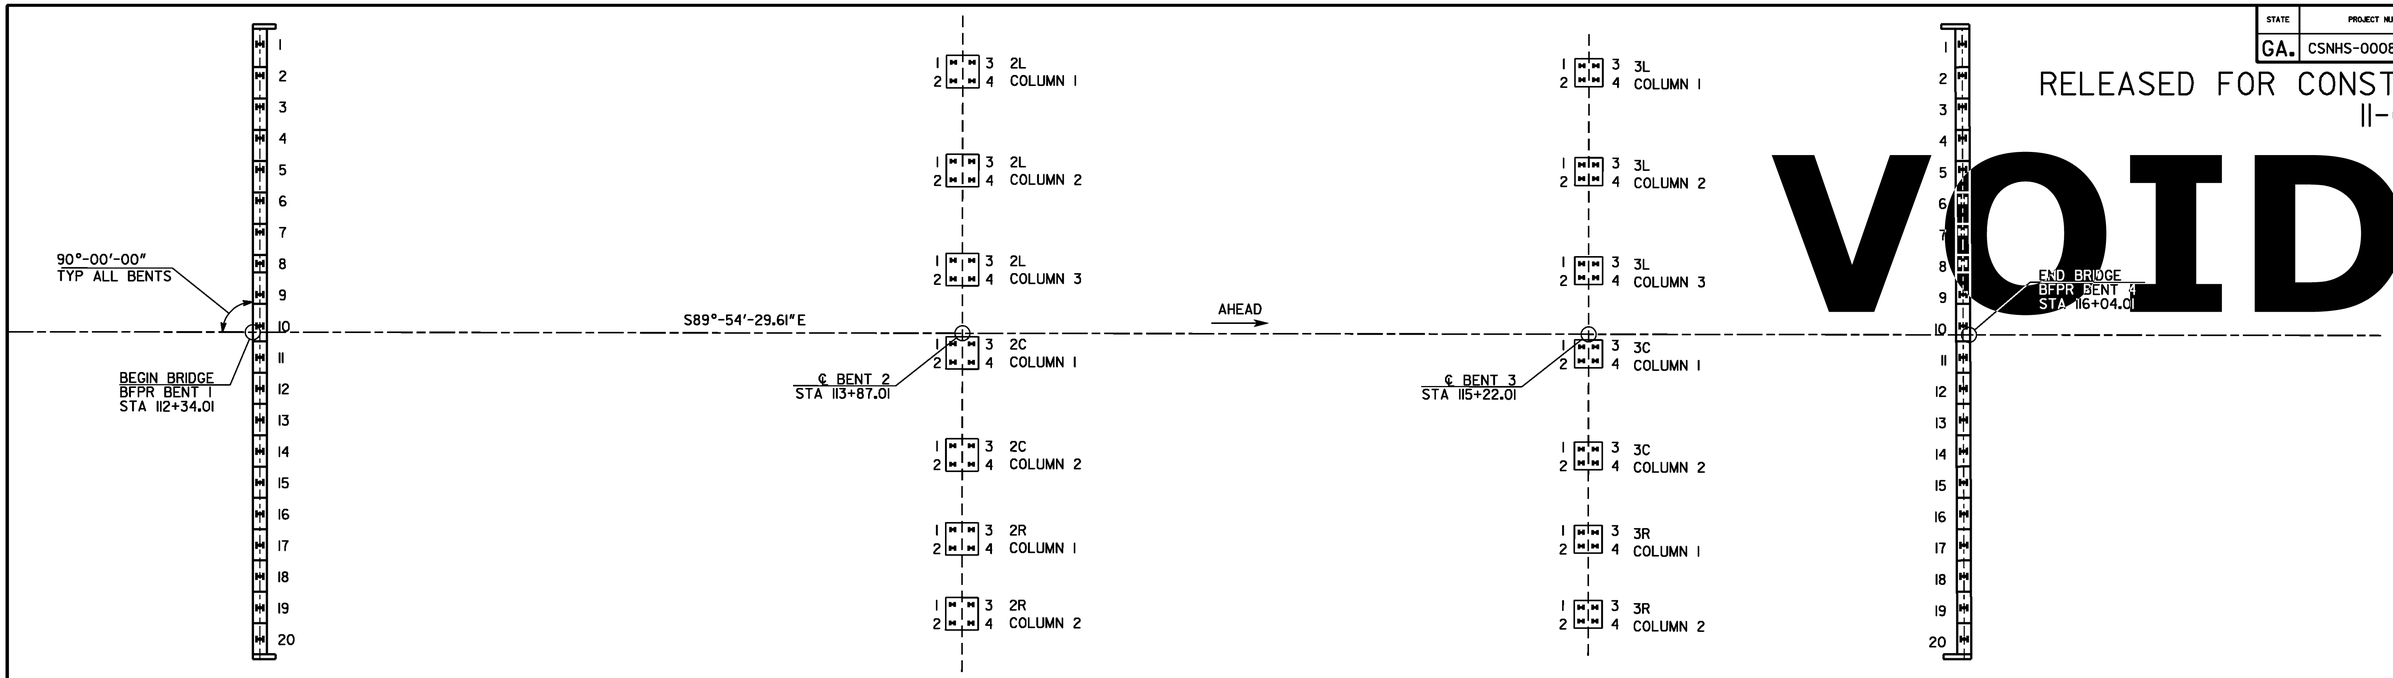

PLAN

AS-BUILT FOUNDATION DATA

BENT	PILE NO.	PILE TIP ELEVATION
1	1	
	2	
	3	
	4	
	5	
	6	
	7	
	8	
	9	
	10	
	11	
	12	
	13	
	14	
	15	
	16	
	17	
	18	
	19	
	20	

AS-BUILT FOUNDATION DATA

BENT	COL.	PILE NO.	PILE TIP ELEV.	BOTTOM OF FOOTING ELEV.
2L	1	1		
		2		
		3		
		4		
	2	1		
		2		
		3		
		4		
	3	1		
		2		
		3		
		4		
2C	1	1		
		2		
		3		
		4		
	2	1		
		2		
		3		
		4		
2R	1	1		
		2		
		3		
		4		
	2	1		
		2		
		3		
		4		

AS-BUILT FOUNDATION DATA

BENT	COL.	PILE NO.	PILE TIP ELEV.	BOTTOM OF FOOTING ELEV.
3L	1	1		
		2		
		3		
		4		
	2	1		
		2		
		3		
		4		
	3	1		
		2		
		3		
		4		
3C	1	1		
		2		
		3		
		4		
	2	1		
		2		
		3		
		4		
3R	1	1		
		2		
		3		
		4		
	2	1		
		2		
		3		
		4		

AS-BUILT FOUNDATION DATA

BENT	PILE NO.	PILE TIP ELEVATION
4	1	
	2	
	3	
	4	
	5	
	6	
	7	
	8	
	9	
	10	
	11	
	12	
	13	
	14	
	15	
	16	
	17	
	18	
	19	
	20	

NOTE - THIS "AS-BUILT FOUNDATION" INFORMATION SHEET IS TO BE FILLED IN BY THE PROJECT ENGINEER AND THE ENTIRE SHEET FORWARDED TO THE BRIDGE OFFICE UPON COMPLETION OF PILE DRIVING AND FOOTING CONSTRUCTION FOR POSTING TO THE PLANS AS A PERMANENT RECORD OF THE BRIDGE CONSTRUCTION.

BRIDGE NO. 1

DRAWING NO. 35-22

THE LPA GROUP

THE LPA GROUP INCORPORATED
TRANSPORTATION CONSULTANTS
3595 ENGINEERING DRIVE
NORCROSS, GEORGIA 30092
(770) 263-9118

GEORGIA
DEPARTMENT OF TRANSPORTATION
PRECONSTRUCTION DIVISION-OFFICE OF BRIDGE DESIGN

DATE | REVISIONS | BY

AS BUILT FOUNDATION DETAILS
HAMMOND DRIVE OVER SR 400
FULTON COUNTY CSNHS-0008-00(415)

NO SCALE NOVEMBER 2009

BRIDGE SHEET 22 OF 25

DESIGNED ANZ | CHECKED AWB | REVIEWED WEI/WMD
DRAWN BSB | DESIGN GROUP ACB | APPROVED PVL

11/6/2009 8:40:41 AM R:\AT740002\Bridge\Final\22-abf.dgn