STATE	PROJECT NUMBER	SHEET NO.	TOTAL SHEETS
GA.	CSNHS-0008-00(415)01	365	472

RELEASED FOR CONSTRUCTION 11/04/09

DROP CABLE SPLICE DETAIL FOR LOCAL CONTROLLER WITH STAR MODEM

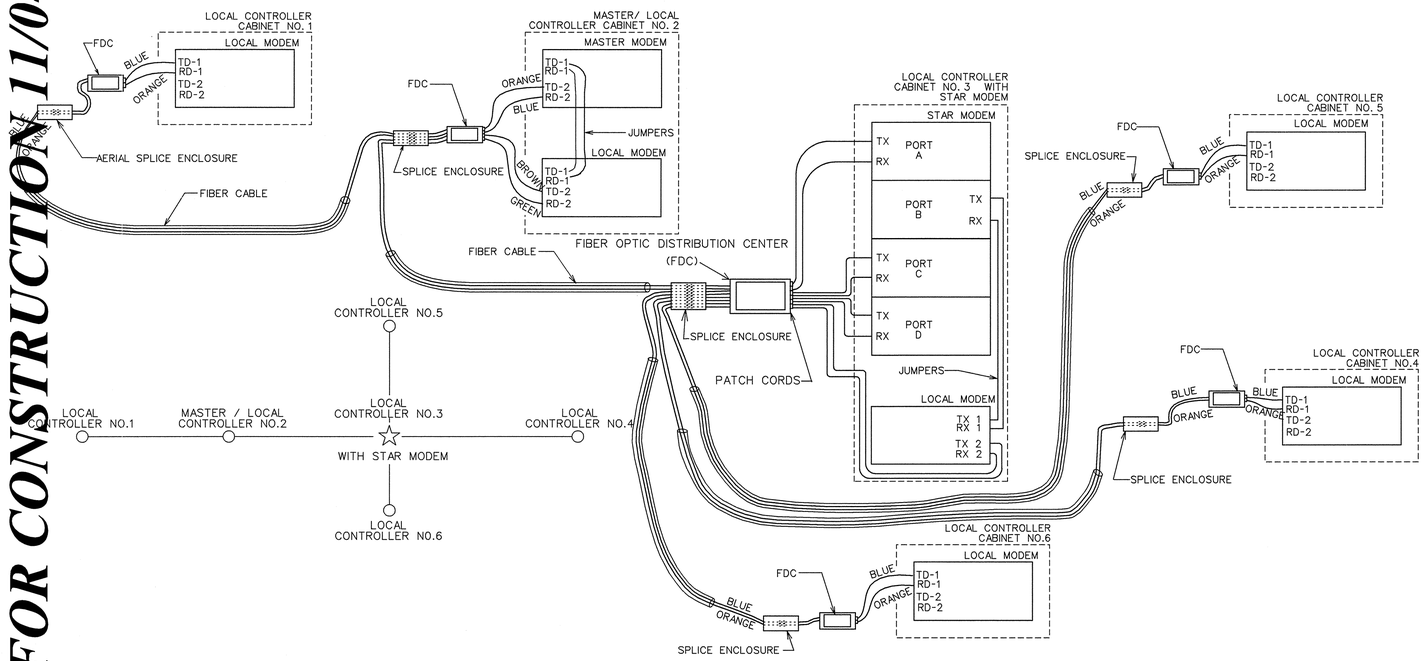

FIBR OPTIC DISTIBUTUON CENTER (CLOSED LOOP SYSTEM ONLY)

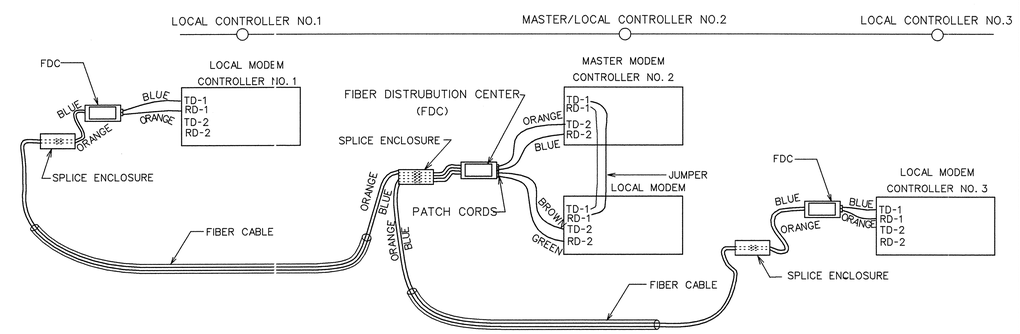

DROP CABLE SPLICE DETAIL FOR MASTER / LOCAL CONTROLLER WITH STAR MODEM

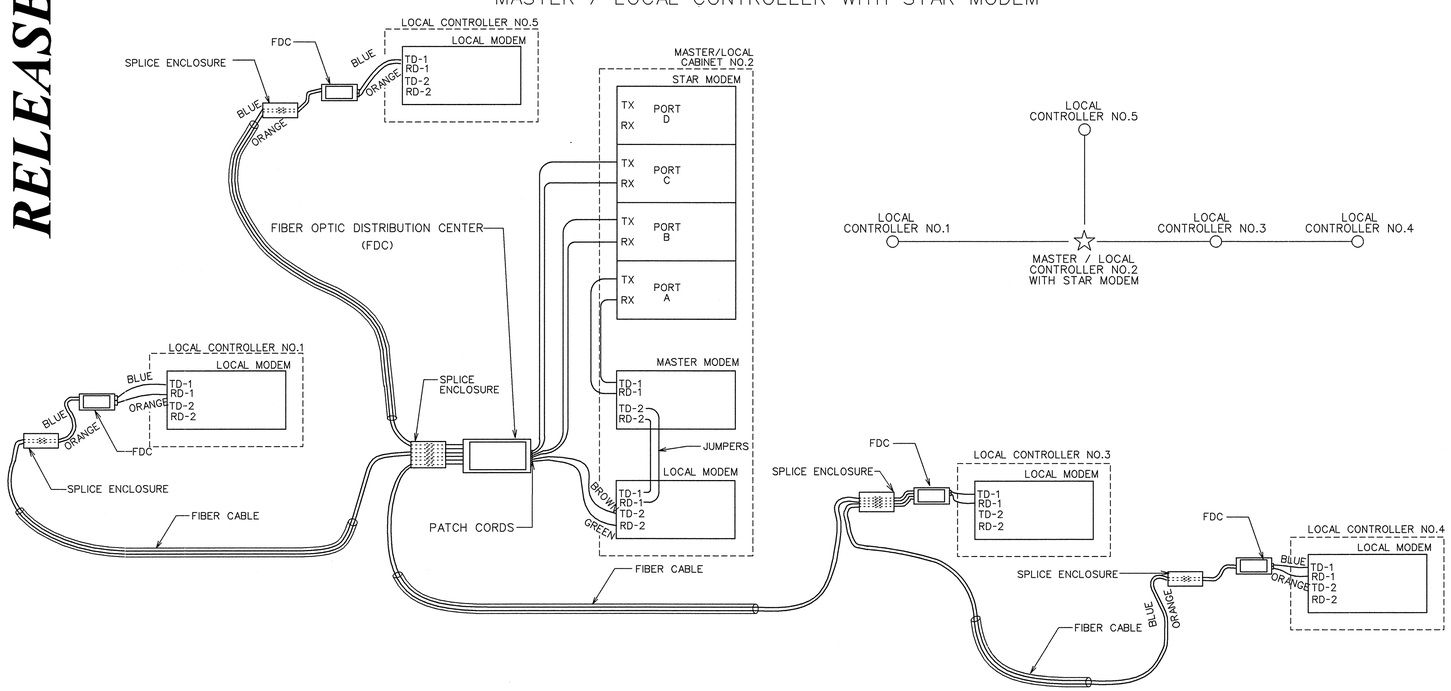

FIBER OPTIC DISTRIBUTION CENTER DETAIL FOR MASTER CONTROLLER CABINET

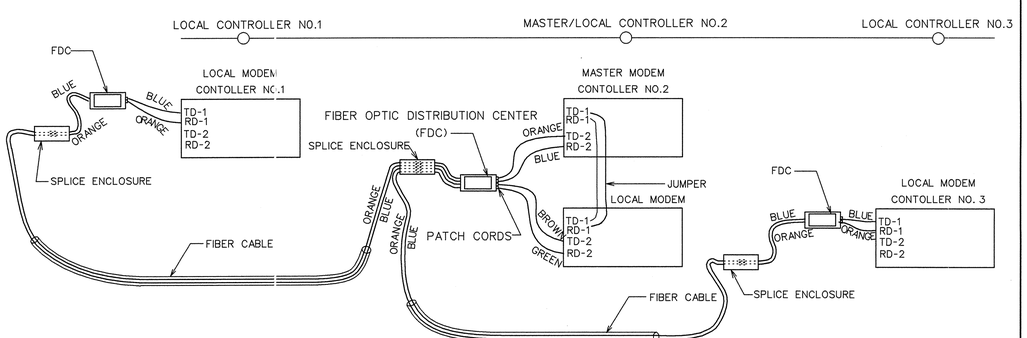

TS-11

DATE	REVISIONS
11/01/2000	ADDED FIBER OPTIC DISTRIBUTION CENTER
12/18/2001	REMOVED 170E CONTROLLER DESCRIPTION

GEORGIA DEPARTMENT OF TRANSPORTATION
OFFICE OF TRAFFIC SAFETY & DESIGN

FIBER OPTIC DETAILS
SHEET 2 OF 2

NO SCALE DECEMBER 1998

SHEET NO. 365 OF 472

Y:\Roadways\AT740002\008415\Dgn\Const Details\TS-11.dgn 11/6/2009 8:43:18 AM JParks