STATE	PROJECT NUMBER	SHEET NO.	TOTAL SHEETS
GA	CSNHS-0008-00(415)	450	472

RELEASED FOR CONSTRUCTION 11/04/09

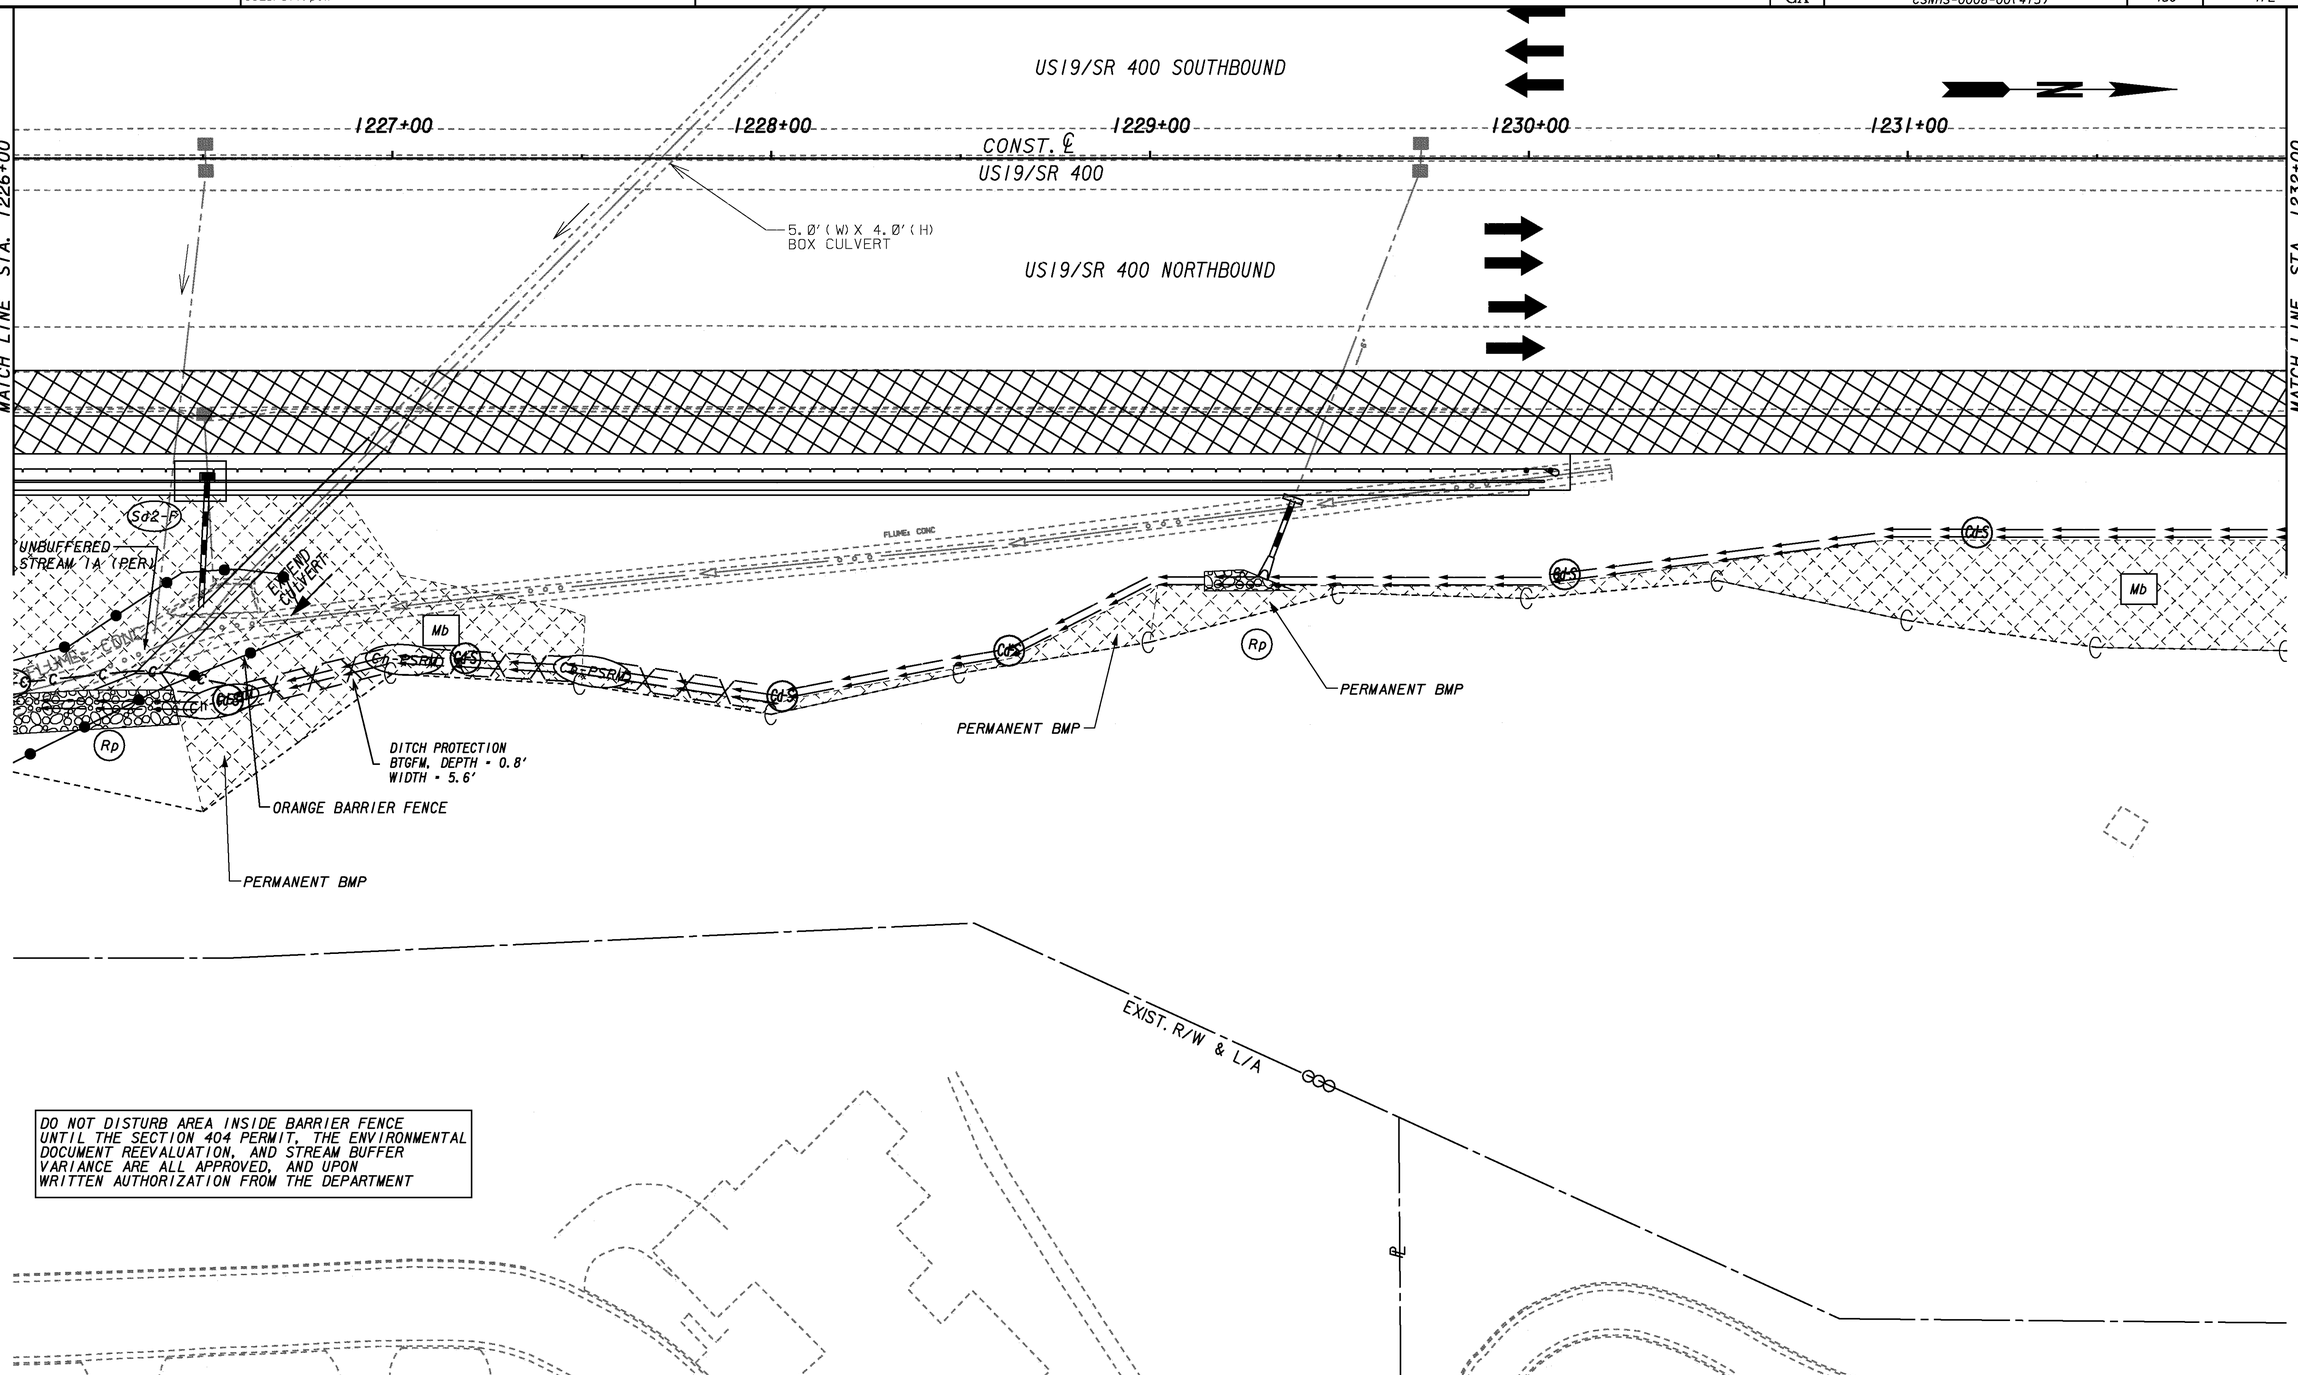

DO NOT DISTURB AREA INSIDE BARRIER FENCE UNTIL THE SECTION 404 PERMIT, THE ENVIRONMENTAL DOCUMENT REEVALUATION, AND STREAM BUFFER VARIANCE ARE ALL APPROVED, AND UPON WRITTEN AUTHORIZATION FROM THE DEPARTMENT

CONSTRUCTION STAGING

CURRENT STAGE CONSTRUCTION

TRAFFIC FLOW ARROW

TEMPORARY BARRIER

TEMPORARY PAVEMENT

THE LPA GROUP
TRANSPORTATION CONSULTANTS
3595 ENGINEERING DRIVE
NORCROSS, GEORGIA 30092
(770) 263-9118

SCALE IN FEET
0 20 40 80

REVISION DATES		
10-07-09		

STATE OF GEORGIA
DEPARTMENT OF TRANSPORTATION
OFFICE: INNOVATIVE PROGRAM DELIVERY

BMP LOCATION DETAILS

STAGE 2, 3 - INTERMEDIATE PHASE
US19/SR400 NB AUX. LANE
STA. 1226+00 TO STA. 1232+00

DRAWING No. 54-28

1/5/2009 GPLN