10/5/2011 jugraham	Wed Oct 05 16:38:34 2011	\\gdot-dsn1\gocfg\resources\Gdot2007_Klp.tbl	J:\DESIGN\0008442\DGN\008442CP03.dgn	STATE	PROJECT NUMBER	SHEET NO.	TOTAL SHEETS
				GA	CSSTP-0008-00(442)	16	77

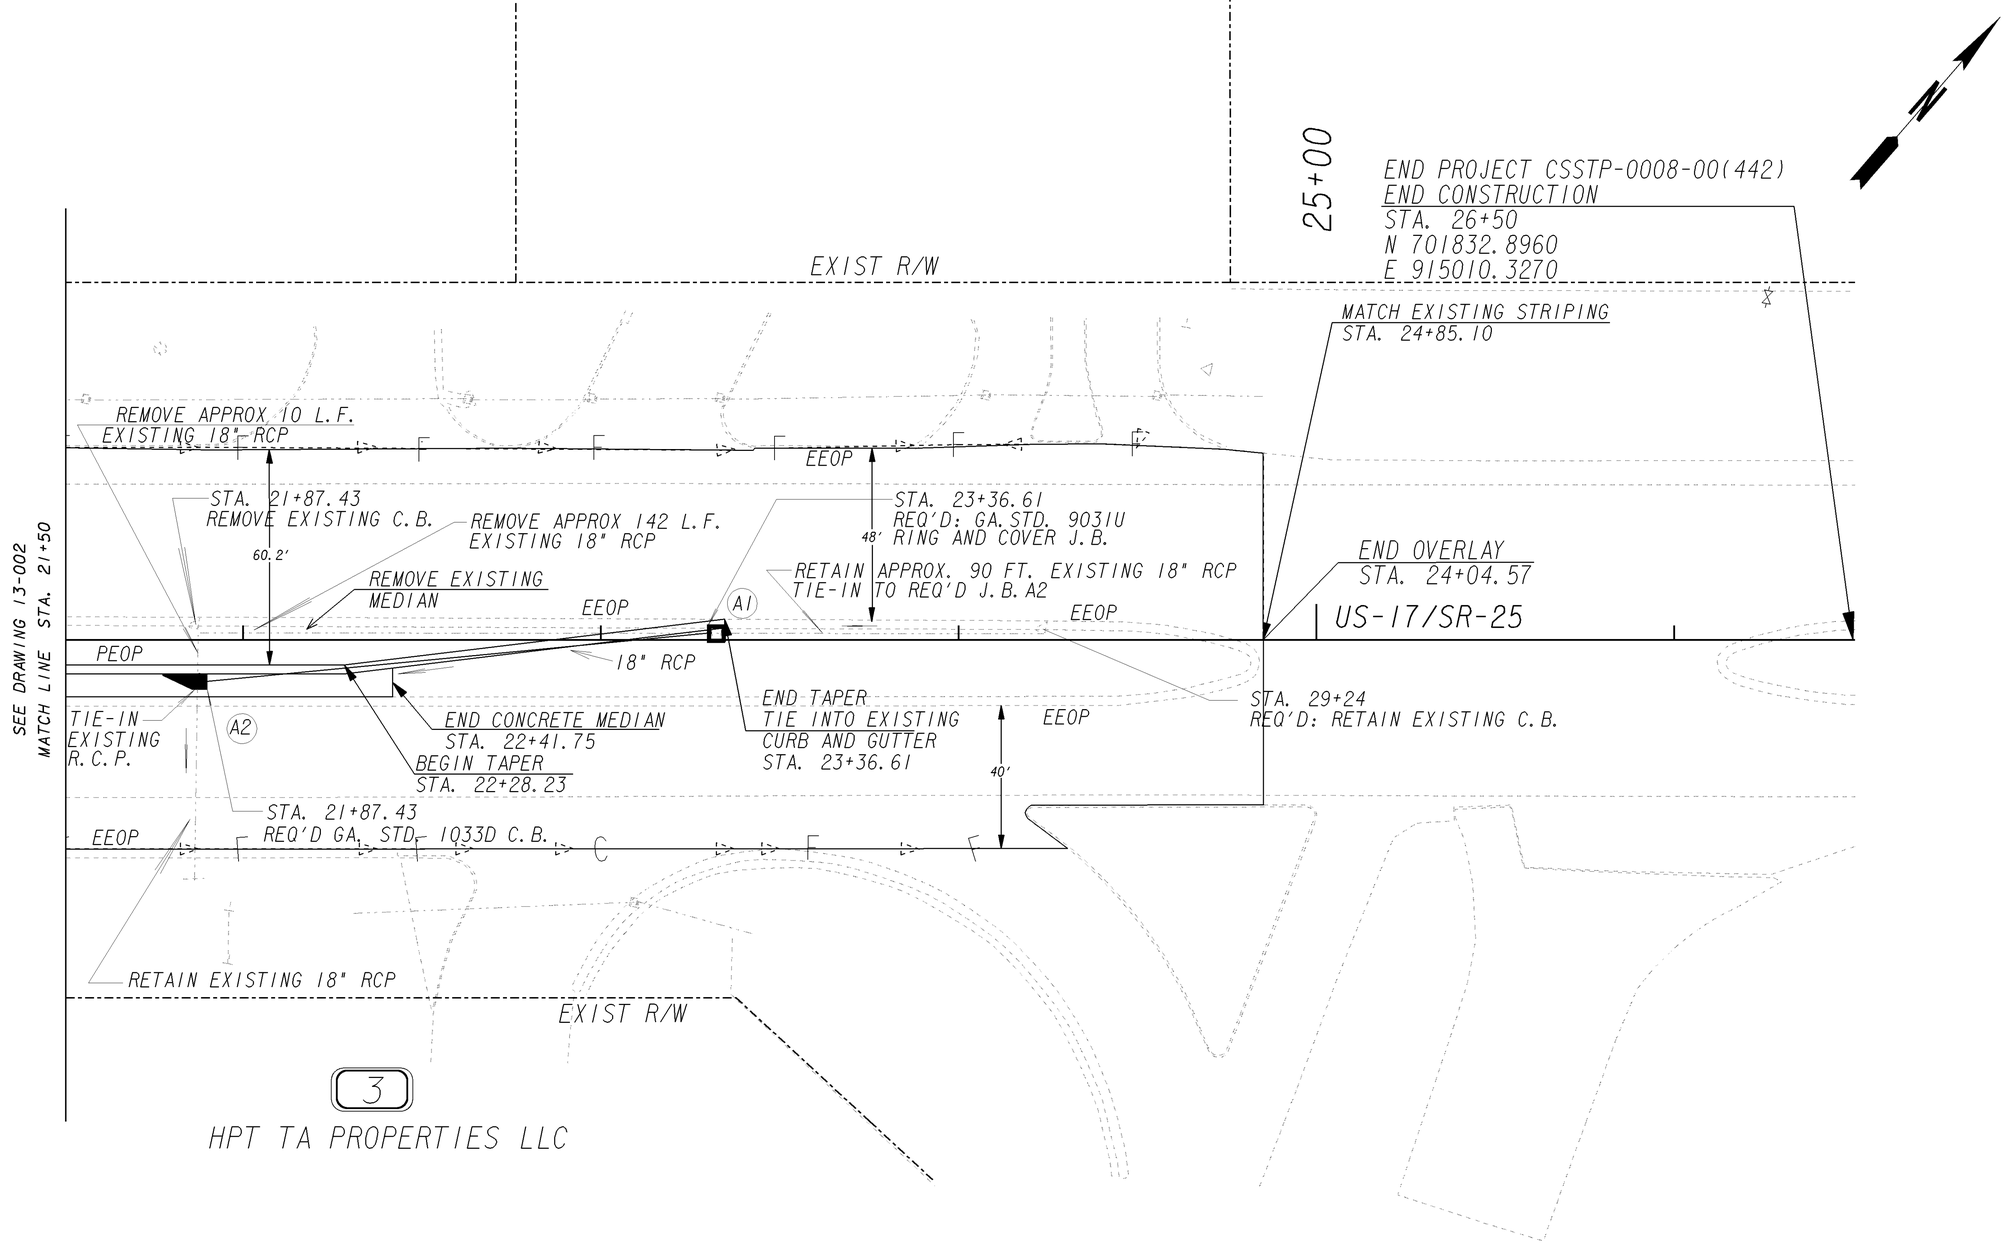

PROPERTY AND EXISTING R/W LINE
REQUIRED R/W LINE
CONSTRUCTION LIMITS
EASEMENT FOR CONSTR & MAINTENANCE OF SLOPES
EASEMENT FOR CONSTR OF SLOPES
EASEMENT FOR CONSTR OF DRIVES

BEGIN LIMIT OF ACCESS.....BLA
END LIMIT OF ACCESS.....ELA
LIMIT OF ACCESS
REQ'D R/W & LIMIT OF ACCESS

GEORGIA
DEPARTMENT OF TRANSPORTATION

SCALE IN FEET
0 20 40 80

REVISION DATES

STATE OF GEORGIA
DEPARTMENT OF TRANSPORTATION
OFFICE: DISTRICT 5 DESIGN

MAINLINE PLAN

PROJECT NO. CSSTP-0008-00(442)
US 17/SR 25 @ SOMMERS BLVD.
BRYAN COUNTY

DRAWING NO. 13-003

9/15/2007 GPLN