10/5/2011 jugraham	Wed Oct 05 16:43:41 2011	\\gdot-dsn1\gocfg\resources\Gdot2007_Klp.tbl	J:\DESIGN\0008442\DGN\008442XP01.DGN	STATE	PROJECT NUMBER	SHEET NO.	TOTAL SHEETS
				GA	CSSTP-0008-00(442)	20	77

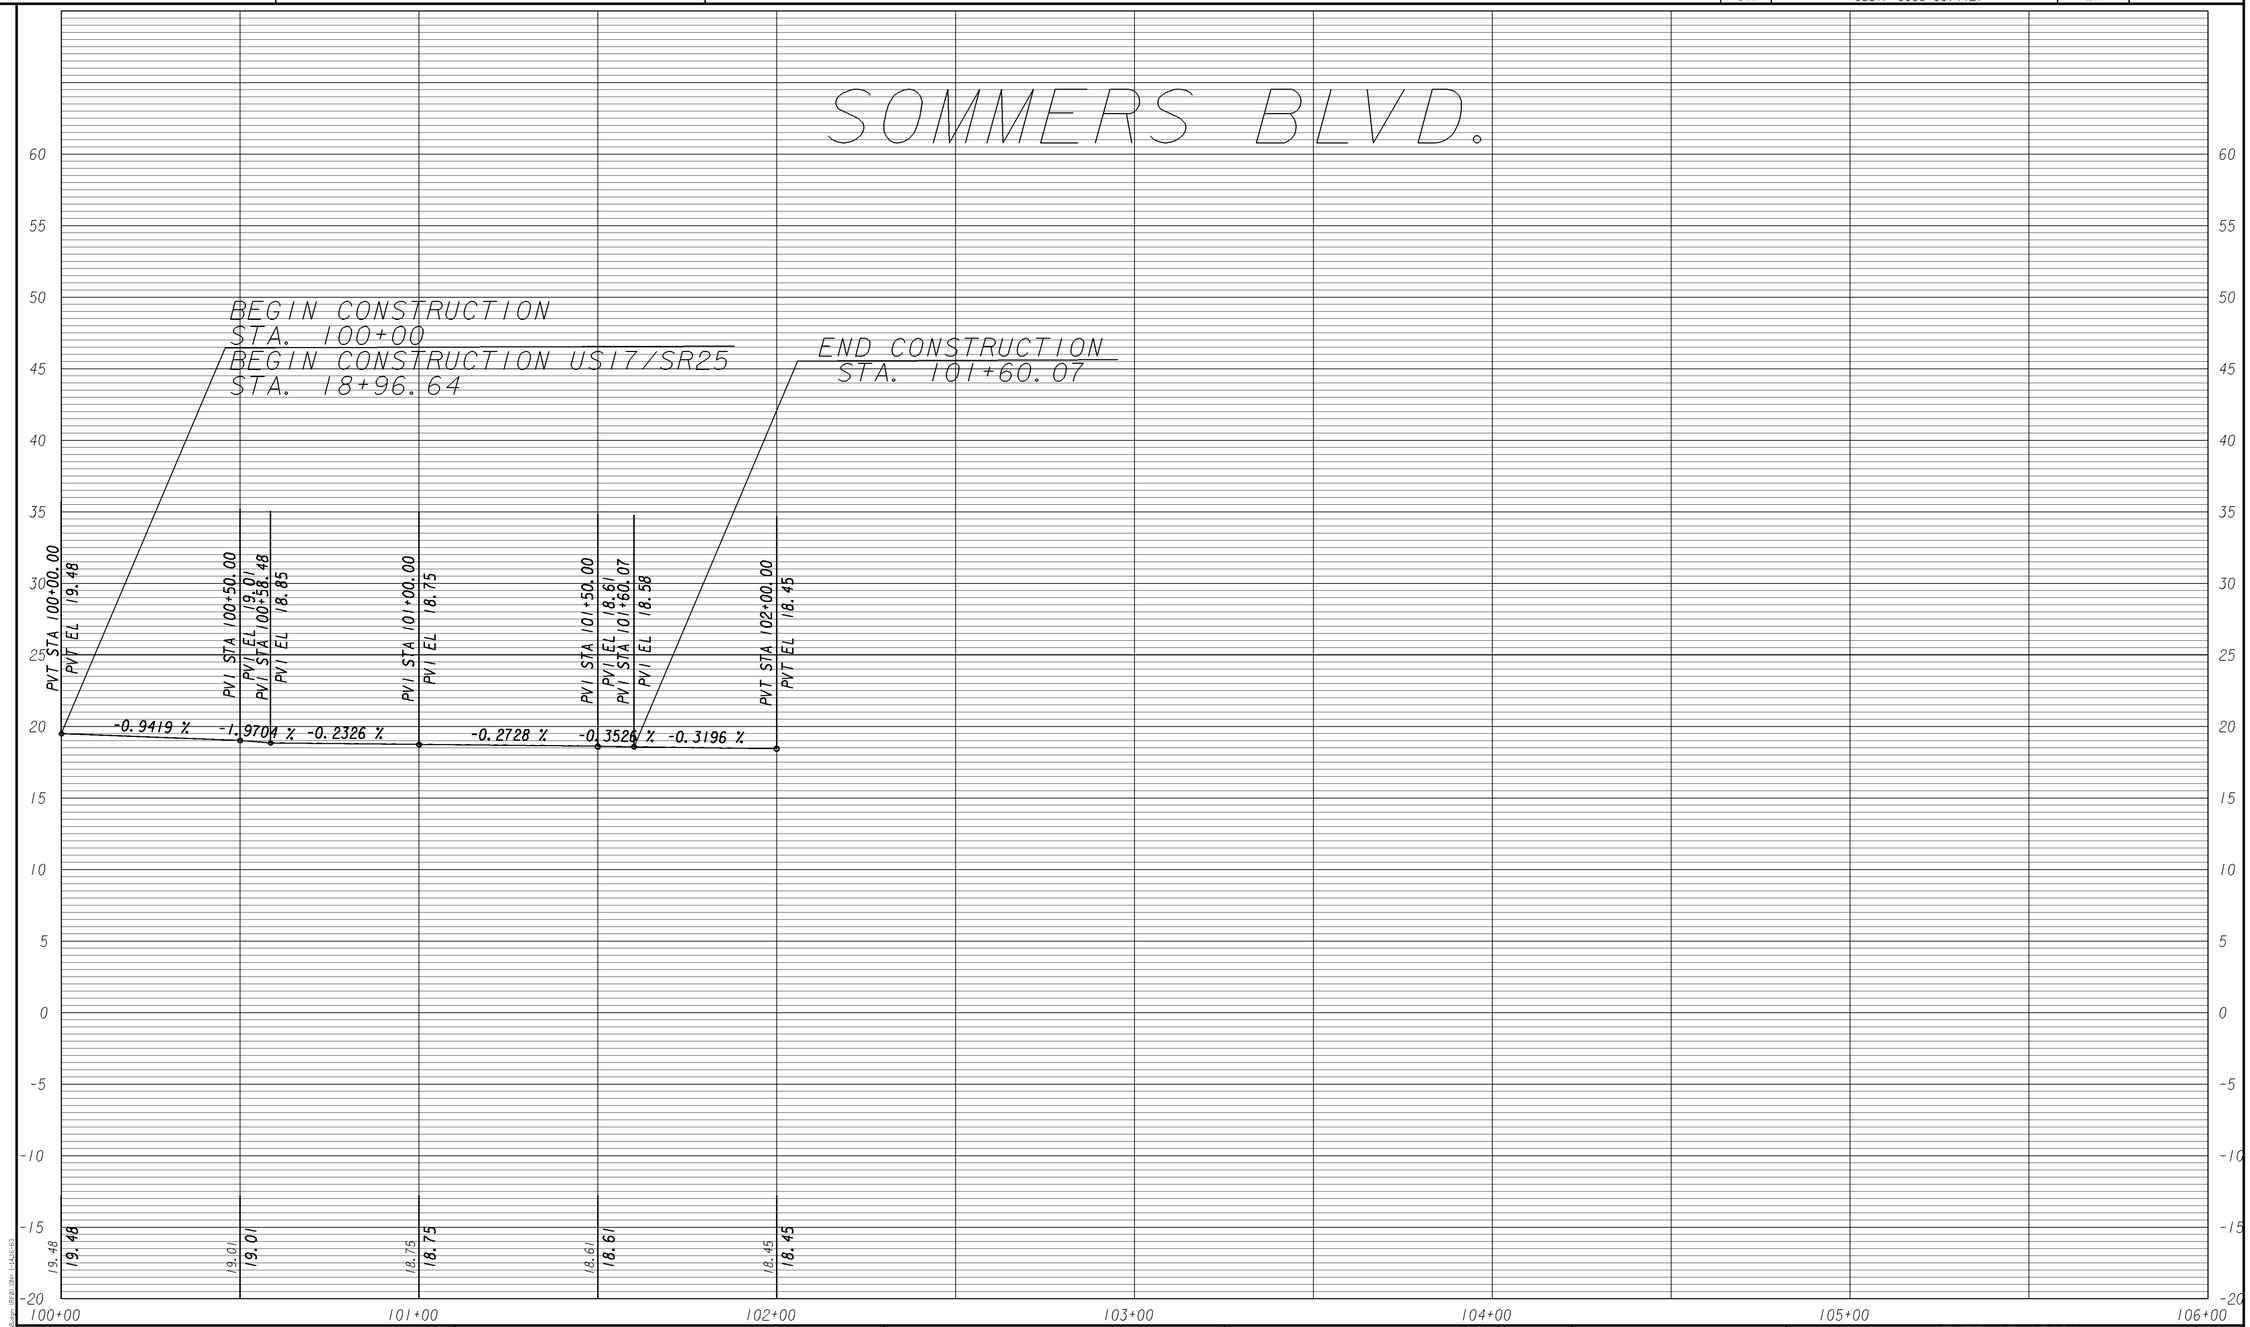

3/1/2007 G20EDG

GEORGIA
DEPARTMENT OF TRANSPORTATION

REVISION DATES		

STATE OF GEORGIA
DEPARTMENT OF TRANSPORTATION

OFFICE: DISTRICT 5 DESIGN

CROSSROAD PROFILE

US 17/SR 25 @ SOMMERS BLVD.
BRYAN COUNTY

DRAWING No. 16-001