DATETIME$$$	TIME$$$	PRF	DGN	STATE	PROJECT NUMBER	SHEET NO.	TOTAL SHEETS
$USER$		$$PENTABLE$$		GA	CSSFT-0008-00(534)		

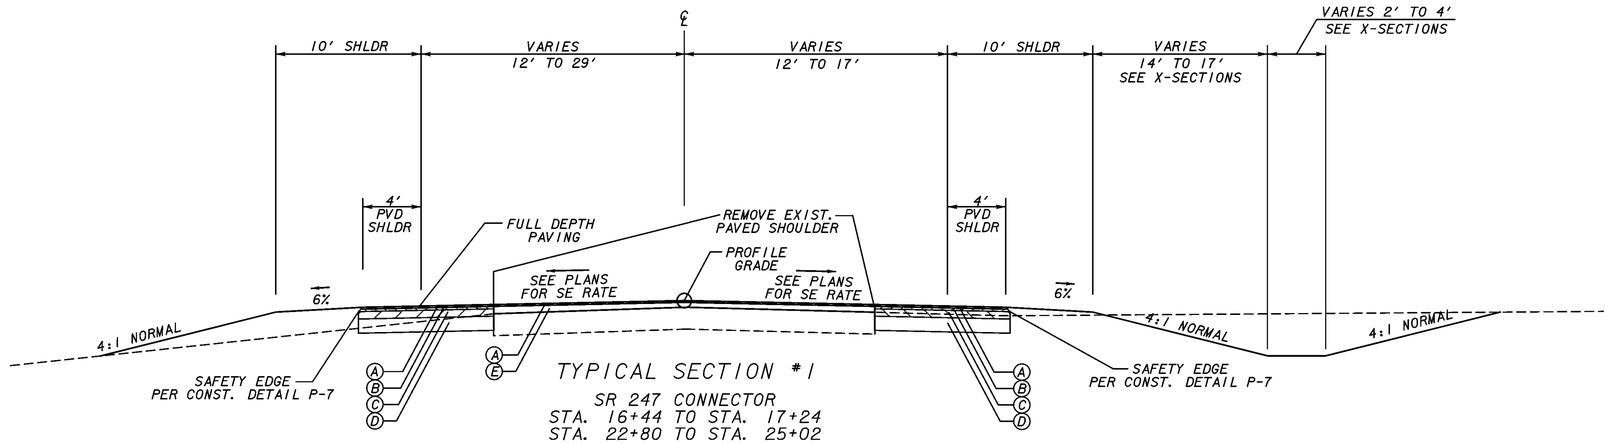

TYPICAL SECTION #1

SR 247 CONNECTOR
STA. 16+44 TO STA. 17+24
STA. 22+80 TO STA. 25+02

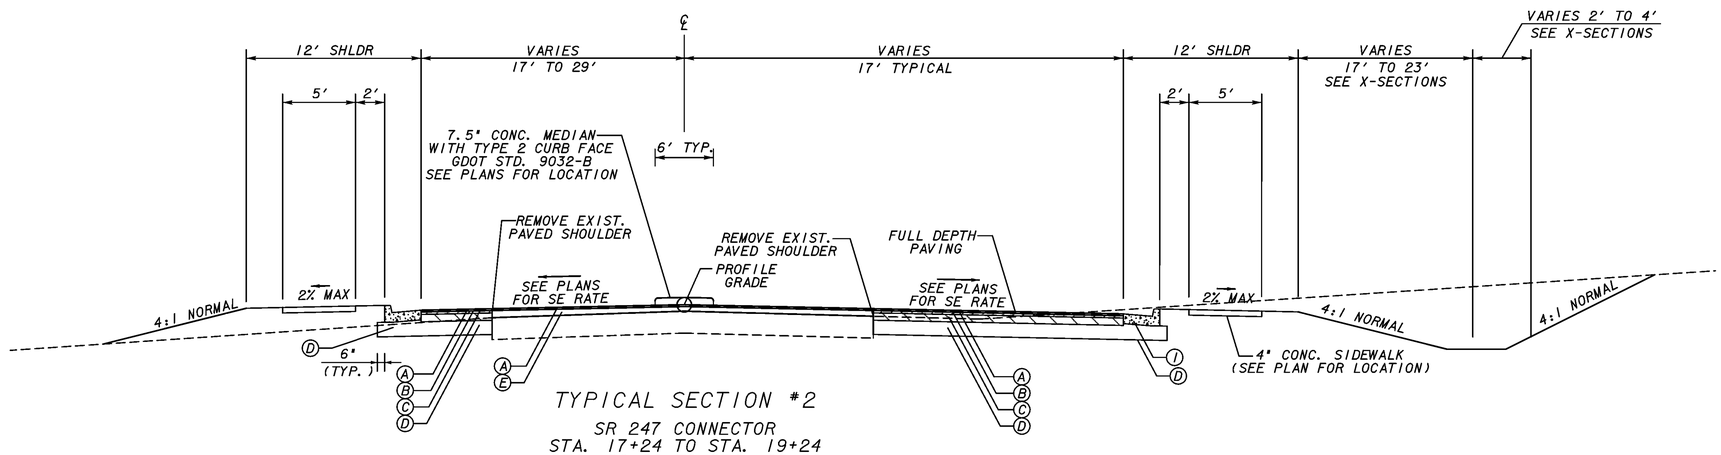

TYPICAL SECTION #2

SR 247 CONNECTOR
STA. 17+24 TO STA. 19+24
STA. 20+80 TO STA. 22+80

USE ON CONSTRUCTION

PAVEMENT DESIGN
(A) RECYCLED ASPHALTIC CONCRETE 12.5 mm SUPERPAVE, GP 2 ONLY, INCL BITUM MATL & H LIME @ 165 LBS/SY
(B) RECYCLED ASPHALTIC CONCRETE 19 mm SUPERPAVE, GP 1 OR 2, INCL BITUM MATL & H LIME @ 220 LBS/SY
(C) RECYCLED ASPHALTIC CONCRETE 25 mm SUPERPAVE, GP 1 OR 2, INCL BITUM MATL & H LIME @ 330 LBS/SY
(D) GRADED AGGREGATE BASE - 10"
(E) RECYCLED ASPHALTIC CONCRETE LEVELING, INCL BITUM MATL & H LIME, AS REQUIRED
(H) PLAIN PC CONCRETE PVMT, STAMPED & COLORED, COLOR SHALL BE TILE RED, FEDERAL STANDARDS 595B, COLOR-31310 - 10"
(I) 8"X30" CURB AND GUTTER, TP 2, GDOT STD. 9032-B
(J) 4"X8" HEADER CURB, TP 9, GDOT STD. 9032-B

Wolverton & Associates
Consulting Engineers • Land Surveyors
5745 Sugarloaf Parkway | Suite 150 | Duluth, Georgia 30097
Phone: (770) 447-6689 | Fax: (770) 447-9070
www.wolvertonassoc.com

REVISION DATES		
01-09-14		

STATE OF GEORGIA
DEPARTMENT OF TRANSPORTATION

OFFICE: TRAFFIC OPERATIONS

TYPICAL SECTIONS

DRAWING No.
5-01

GPLN