DATE$$$	TIME$$$	PRF	DGN	STATE	PROJECT NUMBER	SHEET NO.	TOTAL SHEETS
$USER$		$$PENTABLE$$		GA	CSSFT-0008-00(534)	24	114

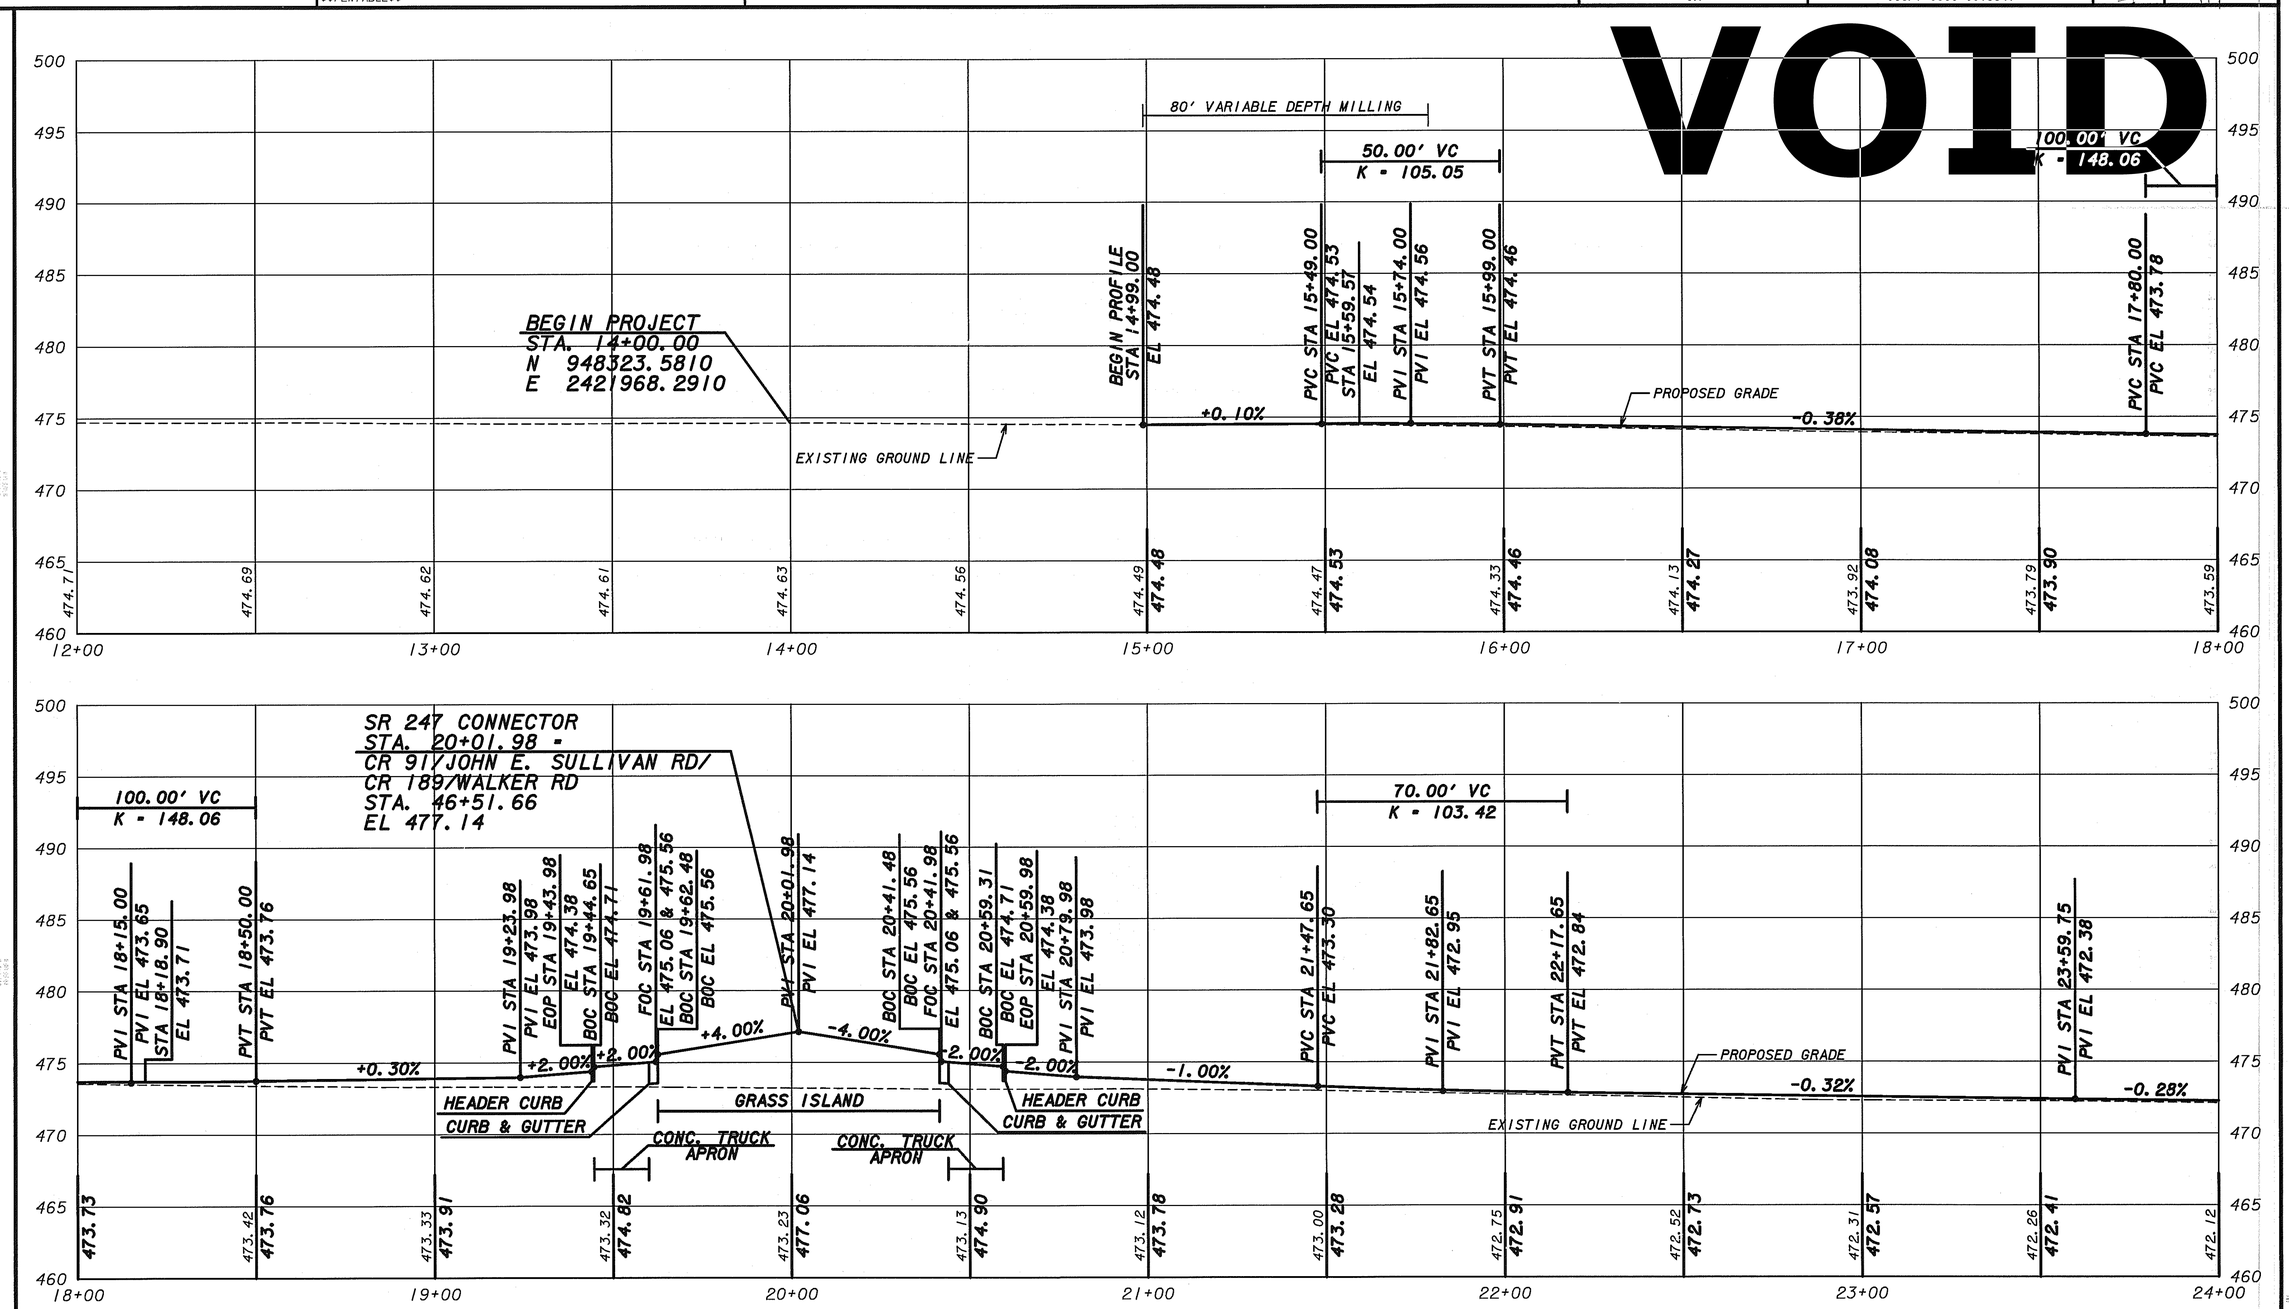

Wolverton & Associates
Consulting Engineers + Land Surveyors

SCALE: 1" = 5' Vert.
1" = 20' Horiz.

REVISION DATES

STATE OF GEORGIA
DEPARTMENT OF TRANSPORTATION
OFFICE: TRAFFIC OPERATIONS

MAINLINE PROFILE
SR 247 CONNECTOR

DRAWING No.
15-01

3/1/2007 GR220E