DATETIME$$$	TIME$$$	PRF	DGN	STATE	PROJECT NUMBER	SHEET NO.	TOTAL SHEETS
$USER$		$$PENTABLE$$		GA	CSSFT-0008-00(534)		

POINT NO.	LOCATION	POINT NO.	LOCATION
01	STA. 17+88.71, 18.57' LT.	21	STA. 44+36.15, 17.00' LT.
01A	STA. 18+18.71, 17.51' LT.	22	STA. 44+96.37, 17.00' RT.
02	STA. 18+28.22, 17.28' LT.	23	STA. 45+26.37, 17.00' RT.
03	STA. 18+93.40, 27.92' LT.	24	STA. 45+61.66, 25.20' RT.
04	STA. 47+12.73, 48.80' LT.	25	STA. 45+89.71, 48.13' RT.
05	STA. 47+42.33, 25.32' LT.	26	STA. 21+18.35, 28.25' RT.
06	STA. 47+79.19, 17.00' LT.	27	STA. 21+92.49, 17.00' RT.
07	STA. 48+09.19, 17.00' LT.	28	STA. 22+22.49, 17.00' RT.
08	STA. 48+80.85, 29.00' RT.	29	STA. 19+21.95, 12.44' LT.
09	STA. 48+50.85, 29.00' RT.	30	STA. 47+30.72, 8.33' LT.
10	STA. 47+84.56, 41.71' RT.	31	STA. 47+31.70, 12.45' RT.
11	STA. 20+77.92, 78.76' LT.	32	STA. 47+25.63, 46.00' RT.
12	STA. 21+34.16, 41.92' LT.	33	STA. 47+51.67, 33.27' RT.
13	STA. 22+00.14, 29.00' LT.	34	STA. 20+62.86, 51.90' LT.
14	STA. 22+30.14, 29.00' LT.	35	STA. 20+94.05, 27.40' LT.
15	STA. 18+44.51, 17.00' RT.	36	STA. 20+80.97, 9.06' LT.
16	STA. 18+74.51, 17.00' RT.	37	STA. 21+32.80, 19.01' LT.
17	STA. 19+11.32, 25.38' RT.	38	STA. 19+23.00, 9.06' RT.
18	STA. 19+40.87, 48.88' RT.	39	STA. 45+72.13, 15.33' LT.
19	STA. 45+35.90, 28.44' LT.	40	STA. 45+72.60, 8.37' RT.
20	STA. 44+61.15, 17.00' LT.	41	STA. 20+81.52, 15.33' RT.

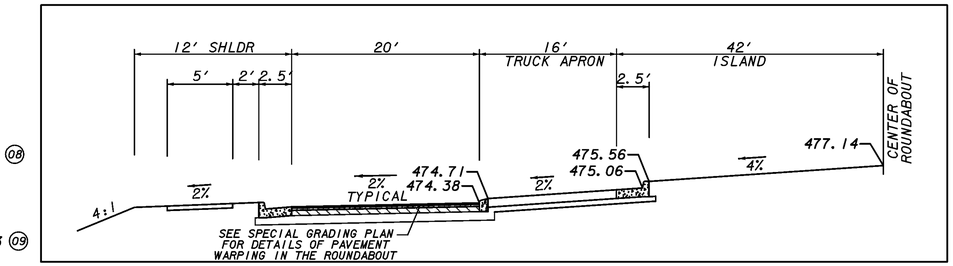

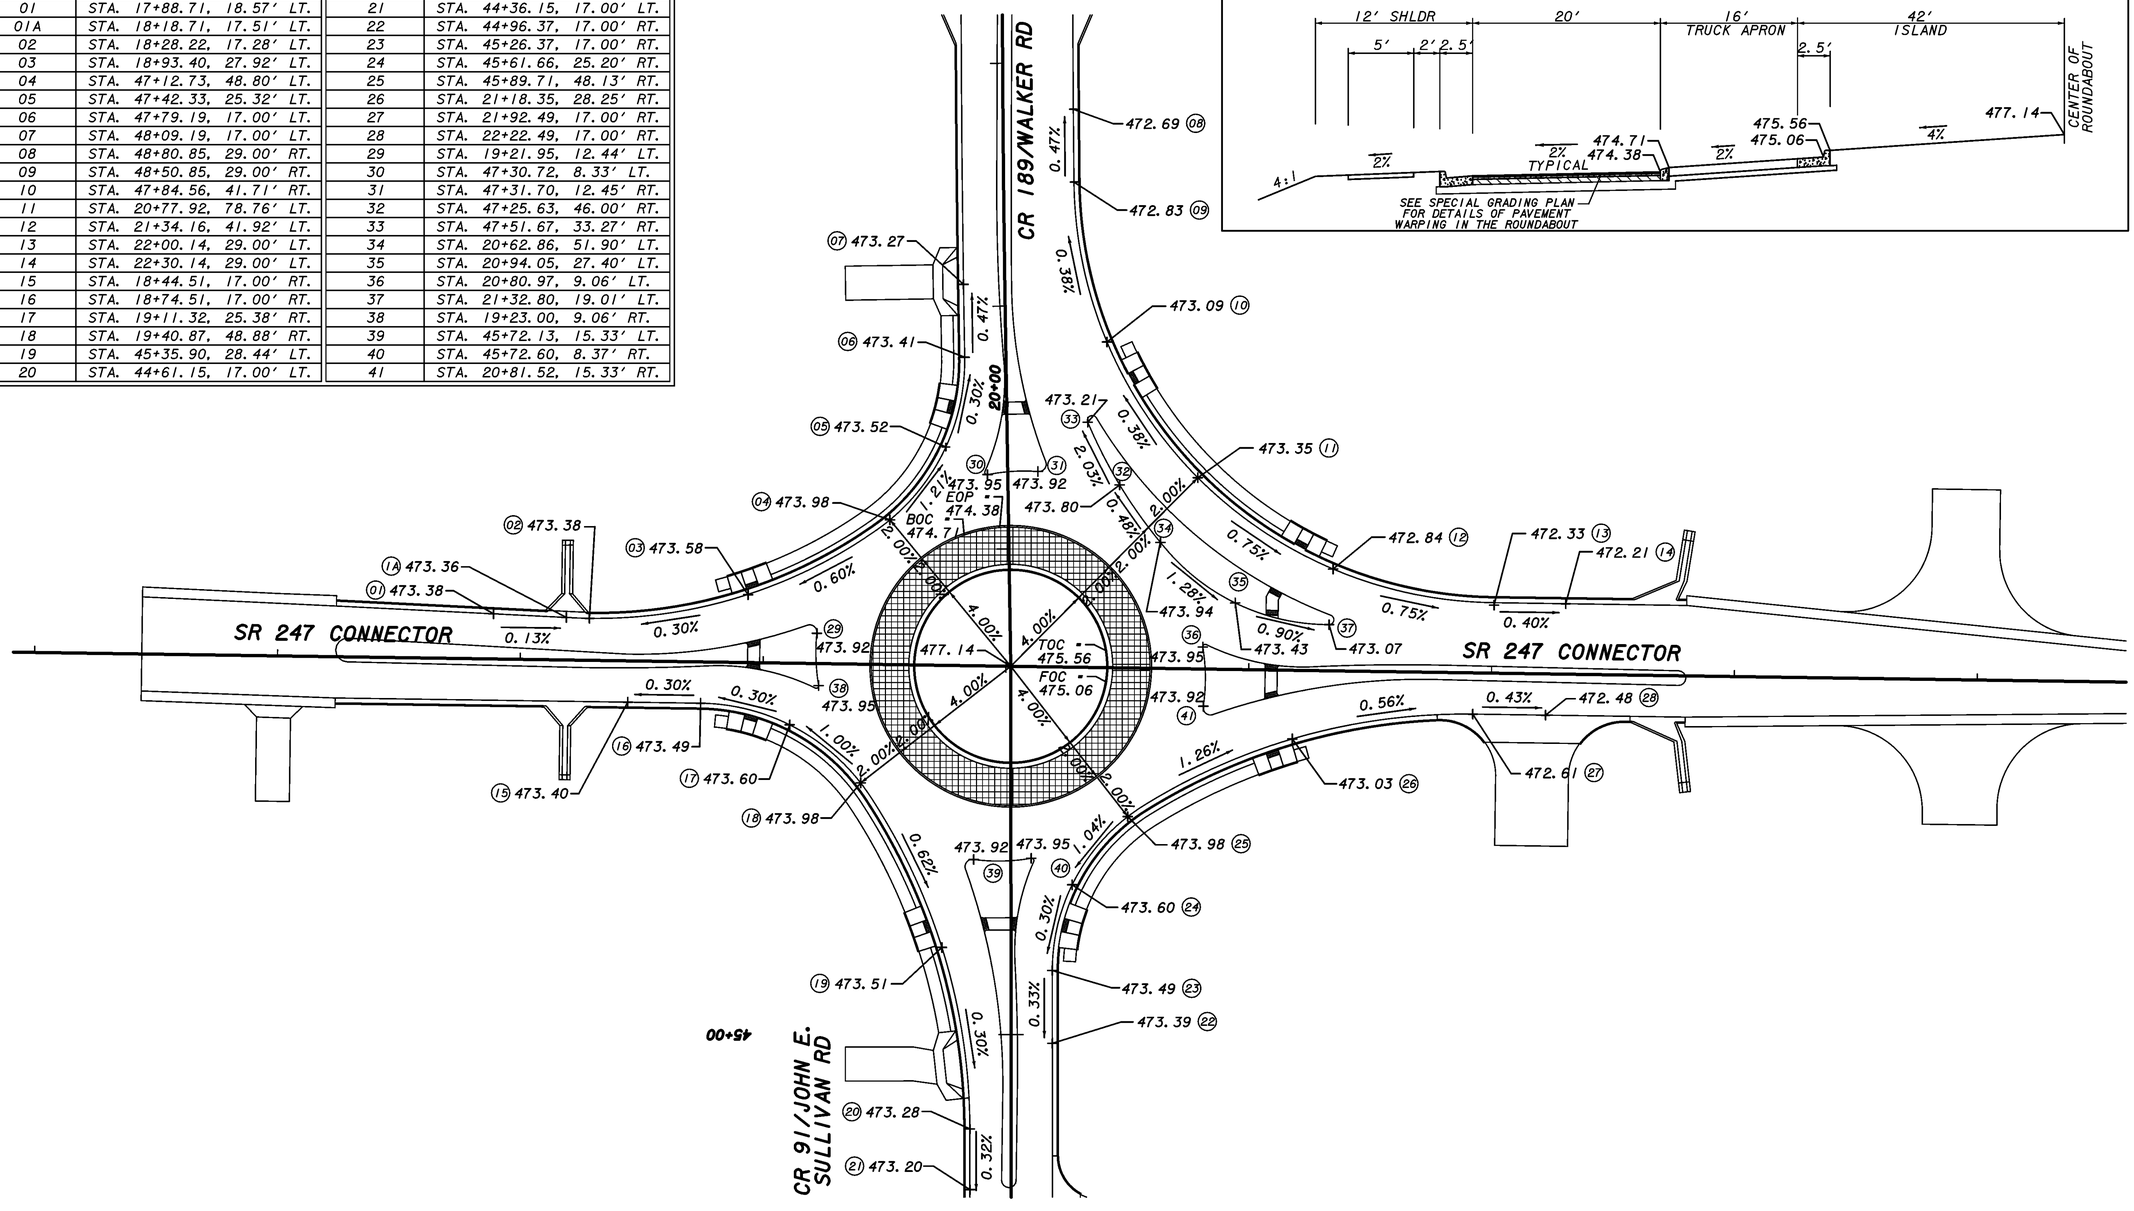

PROPERTY AND EXISTING R/W LINE
REQUIRED R/W LINE
CONSTRUCTION LIMITS
EASEMENT FOR CONSTR & MAINTENANCE OF SLOPES
EASEMENT FOR CONSTR OF SLOPES
EASEMENT FOR CONSTR OF DRIVES

BEGIN LIMIT OF ACCESS.....BLA
END LIMIT OF ACCESS.....ELA
LIMIT OF ACCESS
REQ'D R/W & LIMIT OF ACCESS
ESA FENCE

Wolverton & Associates
Consulting Engineers + Land Surveyors
6745 Sugarloaf Parkway Suite 100 Duluth, Georgia 30097
Phone: (770) 447-9999 Fax: (770) 447-9070
www.wolverton-associates.com

30 0 30 60 90FT.
SCALE: 1" = 30'

REVISION DATES		
01-09-14		

STATE OF GEORGIA
DEPARTMENT OF TRANSPORTATION
OFFICE: TRAFFIC OPERATIONS
SPECIAL GRADING PLAN

DRAWING No.
18-01