DATETIME$$$	TIME$$$	PRF	DGN	STATE	PROJECT NUMBER	SHEET NO.	TOTAL SHEETS
$USER$		$$PENTABLE$$		GA	CSSFT-0008-00(534)		

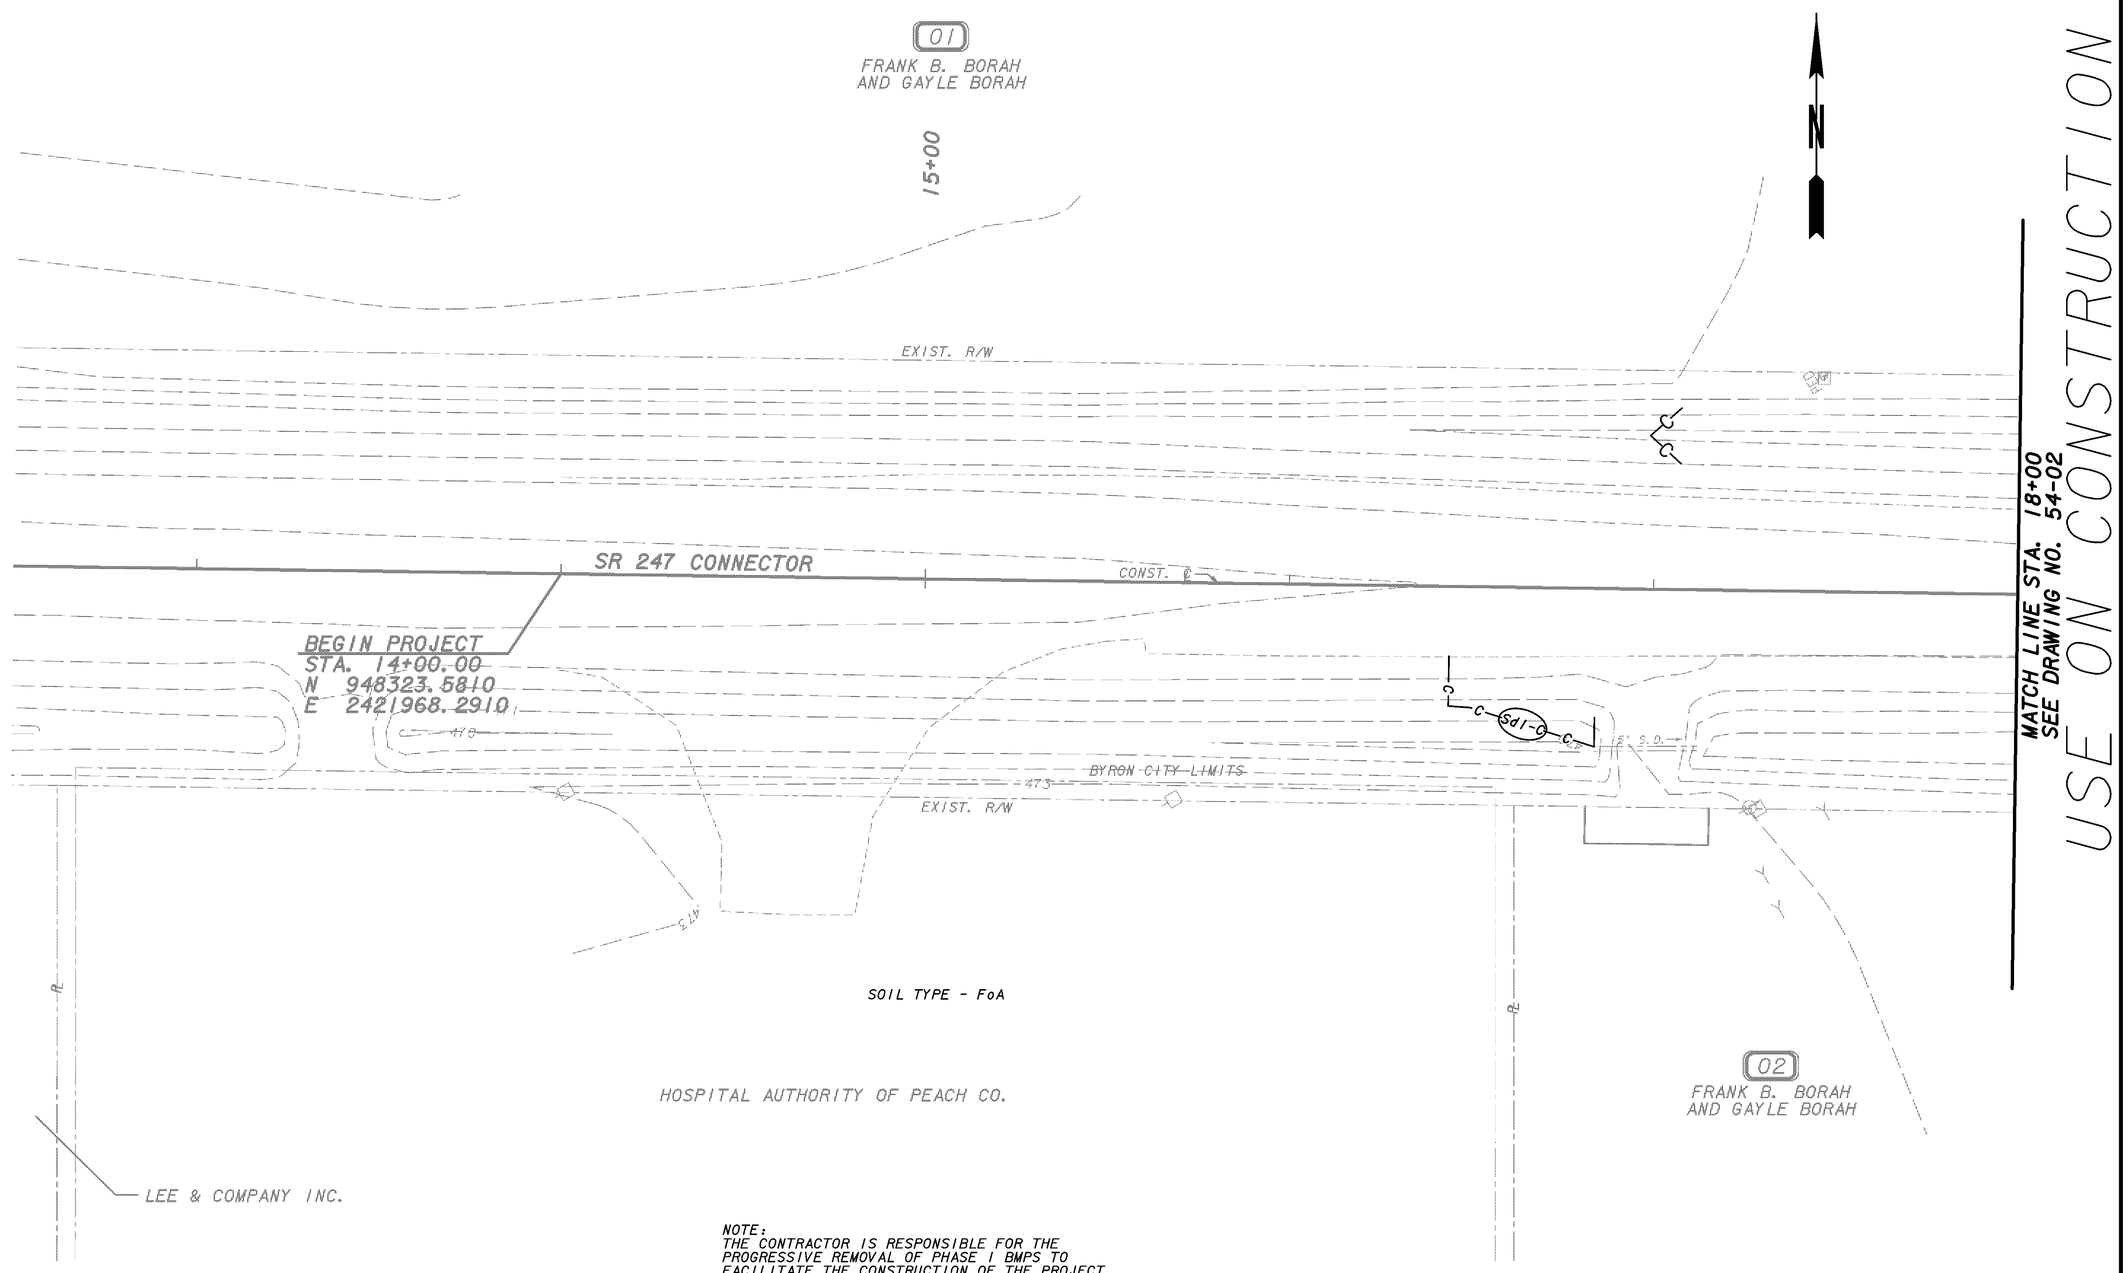

NOTE:
THE CONTRACTOR IS RESPONSIBLE FOR THE PROGRESSIVE REMOVAL OF PHASE I BMPS TO FACILITATE THE CONSTRUCTION OF THE PROJECT

PROPERTY AND EXISTING R/W LINE
REQUIRED R/W LINE
CONSTRUCTION LIMITS
EASEMENT FOR CONSTR & MAINTENANCE OF SLOPES
EASEMENT FOR CONSTR OF SLOPES
EASEMENT FOR CONSTR OF DRIVES

BEGIN LIMIT OF ACCESS.....BLA
END LIMIT OF ACCESS.....ELA
LIMIT OF ACCESS
REQ'D R/W & LIMIT OF ACCESS
ESA FENCE

Wolverton & Associates
Consulting Engineers + Land Surveyors
6745 Sugarloaf Parkway Suite 100 Duluth, Georgia 30097
Phone: (770) 447-9889 Fax: (770) 447-9670
www.wolvertonassoc.com

SCALE IN FEET
0 20 40 80

REVISION DATES		
01-09-14		

STATE OF GEORGIA
DEPARTMENT OF TRANSPORTATION
OFFICE: TRAFFIC OPERATIONS

BMP LOCATION DETAILS PHASE I

DRAWING No. 54-01