STATE	PROJECT NUMBER	SHEET NO.	TOTAL SHEETS
GA	CSSTP-0008-00(588)	19	71

PHASING DIAGRAM

w ---- w = PEDESTRIAN MOVEMENT
MAIN LINE = OLD ALABAMA RD
SIDE STREET = MARKET BLVD

PEDESTRIAN SIGNS

R10-3E(L) 9"X15" R10-3E(R) 9"X15" R560-5 18"X24"

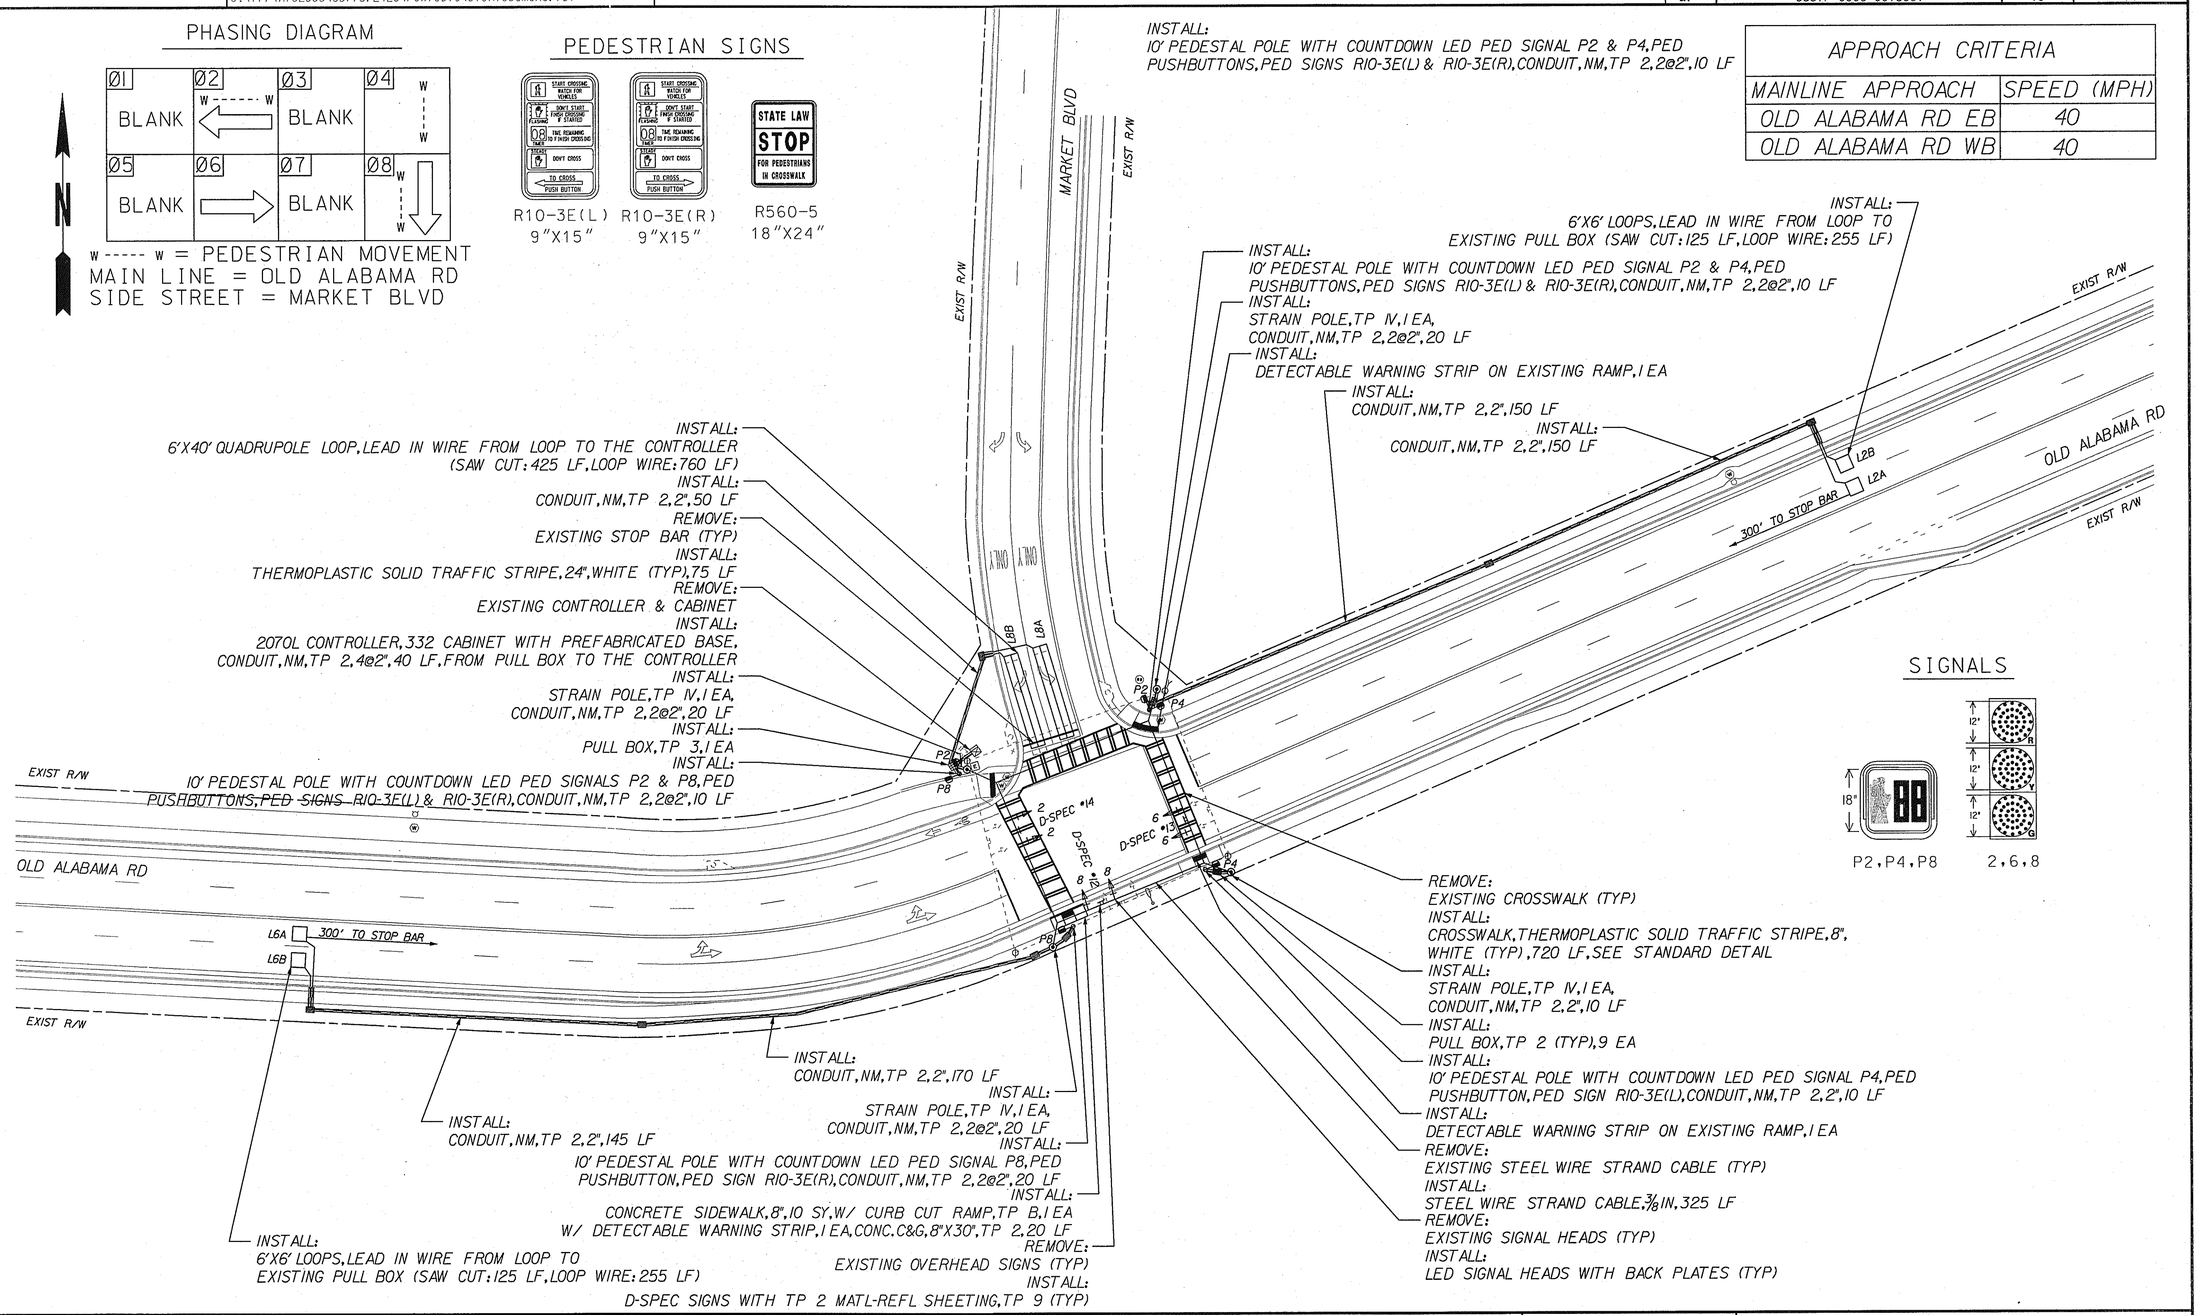

APPROACH CRITERIA	
MAINLINE APPROACH	SPEED (MPH)
OLD ALABAMA RD EB	40
OLD ALABAMA RD WB	40

PROPOSED CONDITIONS

DESIGNED BY: AW	DRAWN BY: AW	DATE: 02/13/08
	REVIEWED BY: BR/DT	DATE: 02/16/08

ARCADIS

SCALE IN FEET
0 30 60 120

REVISION DATES

STATE OF GEORGIA
DEPARTMENT OF TRANSPORTATION
OFFICE: TRAFFIC OPERATIONS

SIGNAL PLANS

TRAFFIC INSTALLATION NO. 3
OLD ALABAMA ROAD @
MARKET BLVD

DRAWING No. 27-09

3/1/2007 GPLN