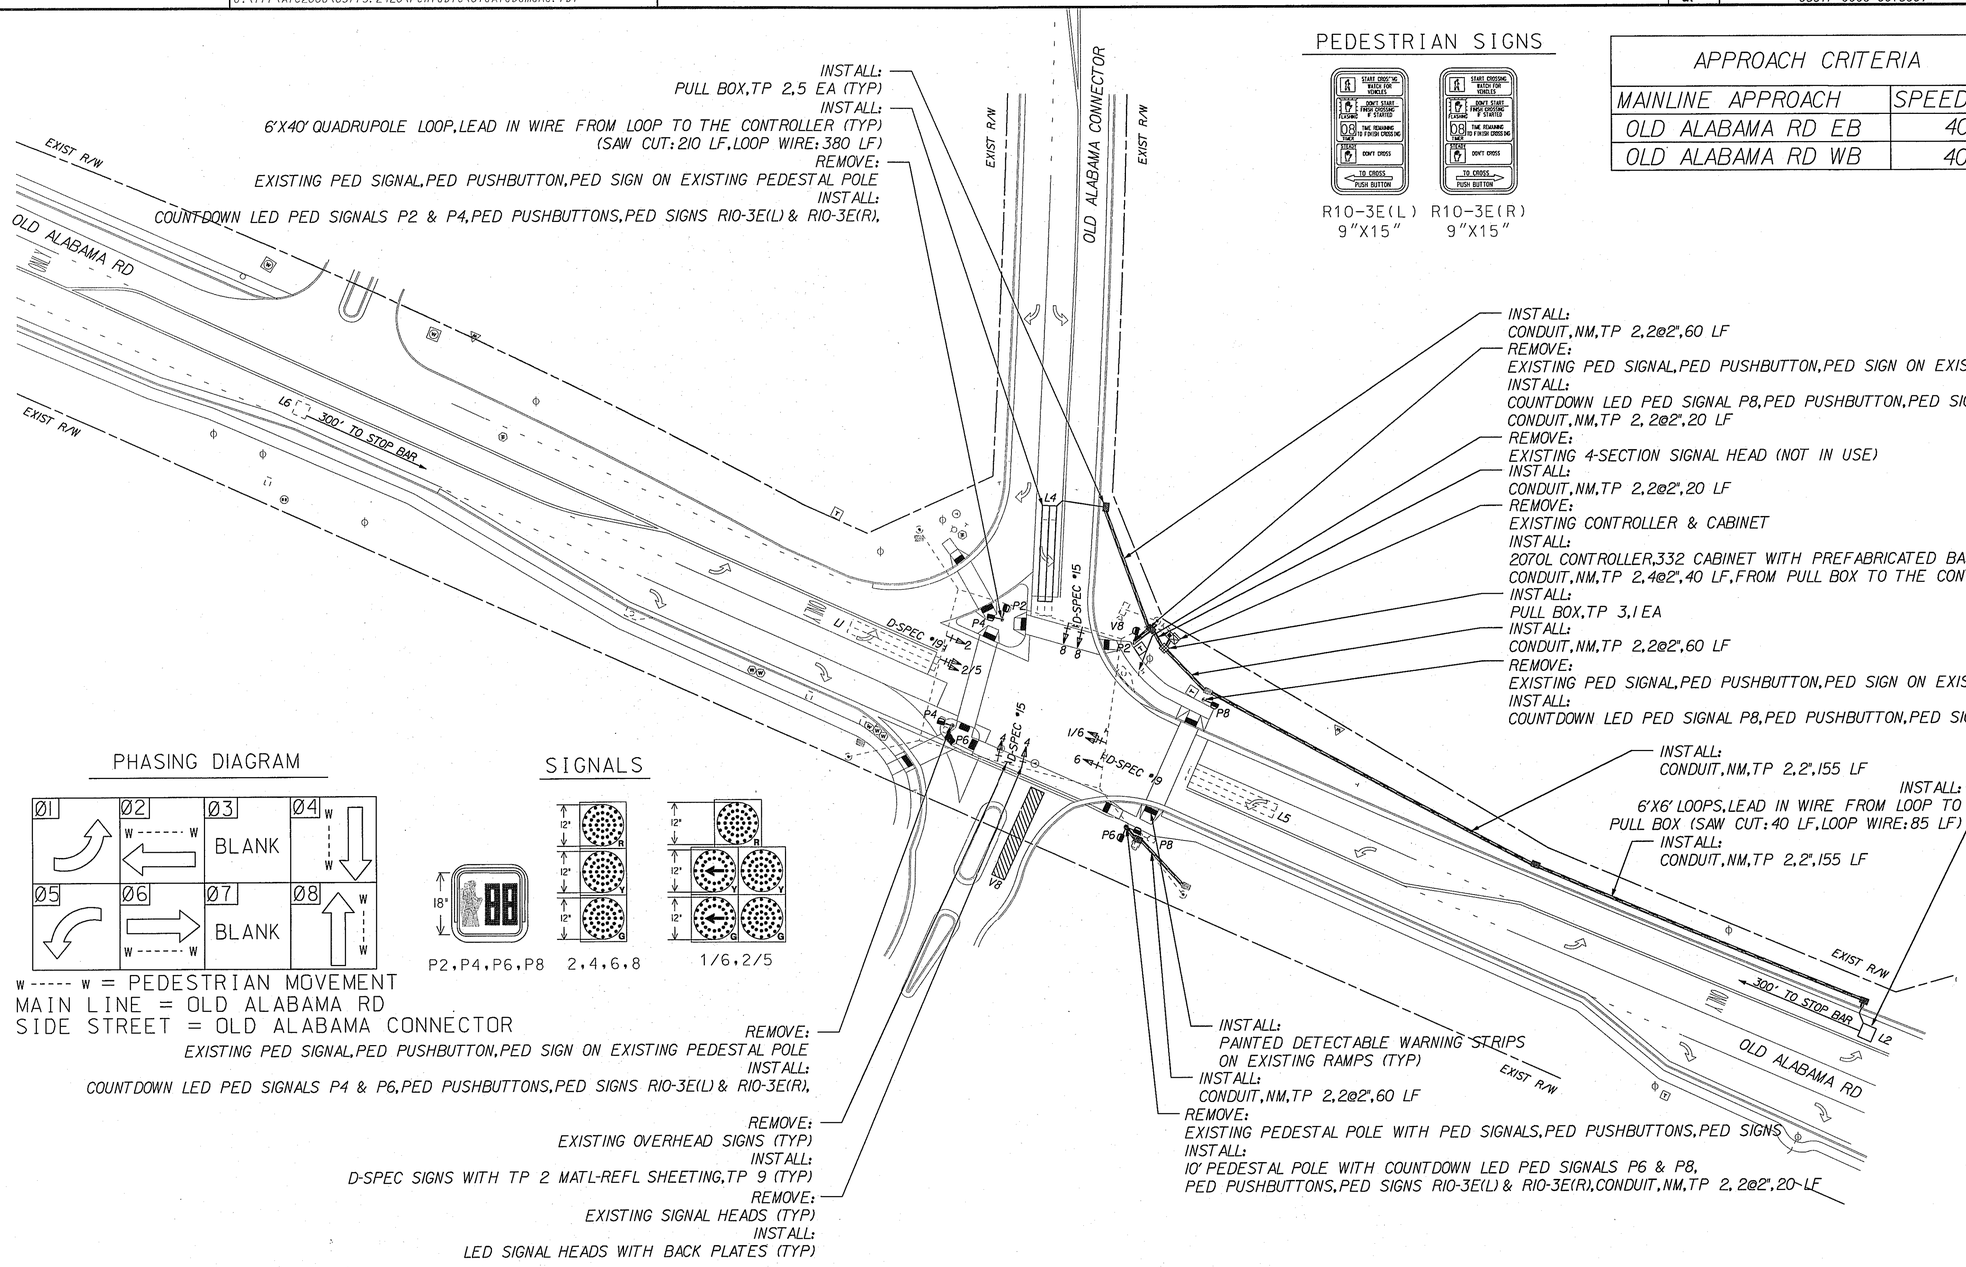

APPROACH CRITERIA	
MAINLINE APPROACH	SPEED (MPH)
OLD ALABAMA RD EB	40
OLD ALABAMA RD WB	40

PROPOSED CONDITIONS

DESIGNED BY: AW	DRAWN BY: AW	DATE: 02/13/08
	REVIEWED BY: BR/DT	DATE: 02/16/08

ARCADIS

SCALE IN FEET
0 30 60 120

REVISION DATES

STATE OF GEORGIA
DEPARTMENT OF TRANSPORTATION
OFFICE: TRAFFIC OPERATIONS

SIGNAL PLANS

TRAFFIC INSTALLATION NO. 7
OLD ALABAMA ROAD @
OLD ALABAMA CONNECTOR

DRAWING No.
27-21

3/17/2007 GPLN