STATE	PROJECT NUMBER	SHEET NO.	TOTAL SHEETS
GA	CSSFT-0008-00(618)	145	154

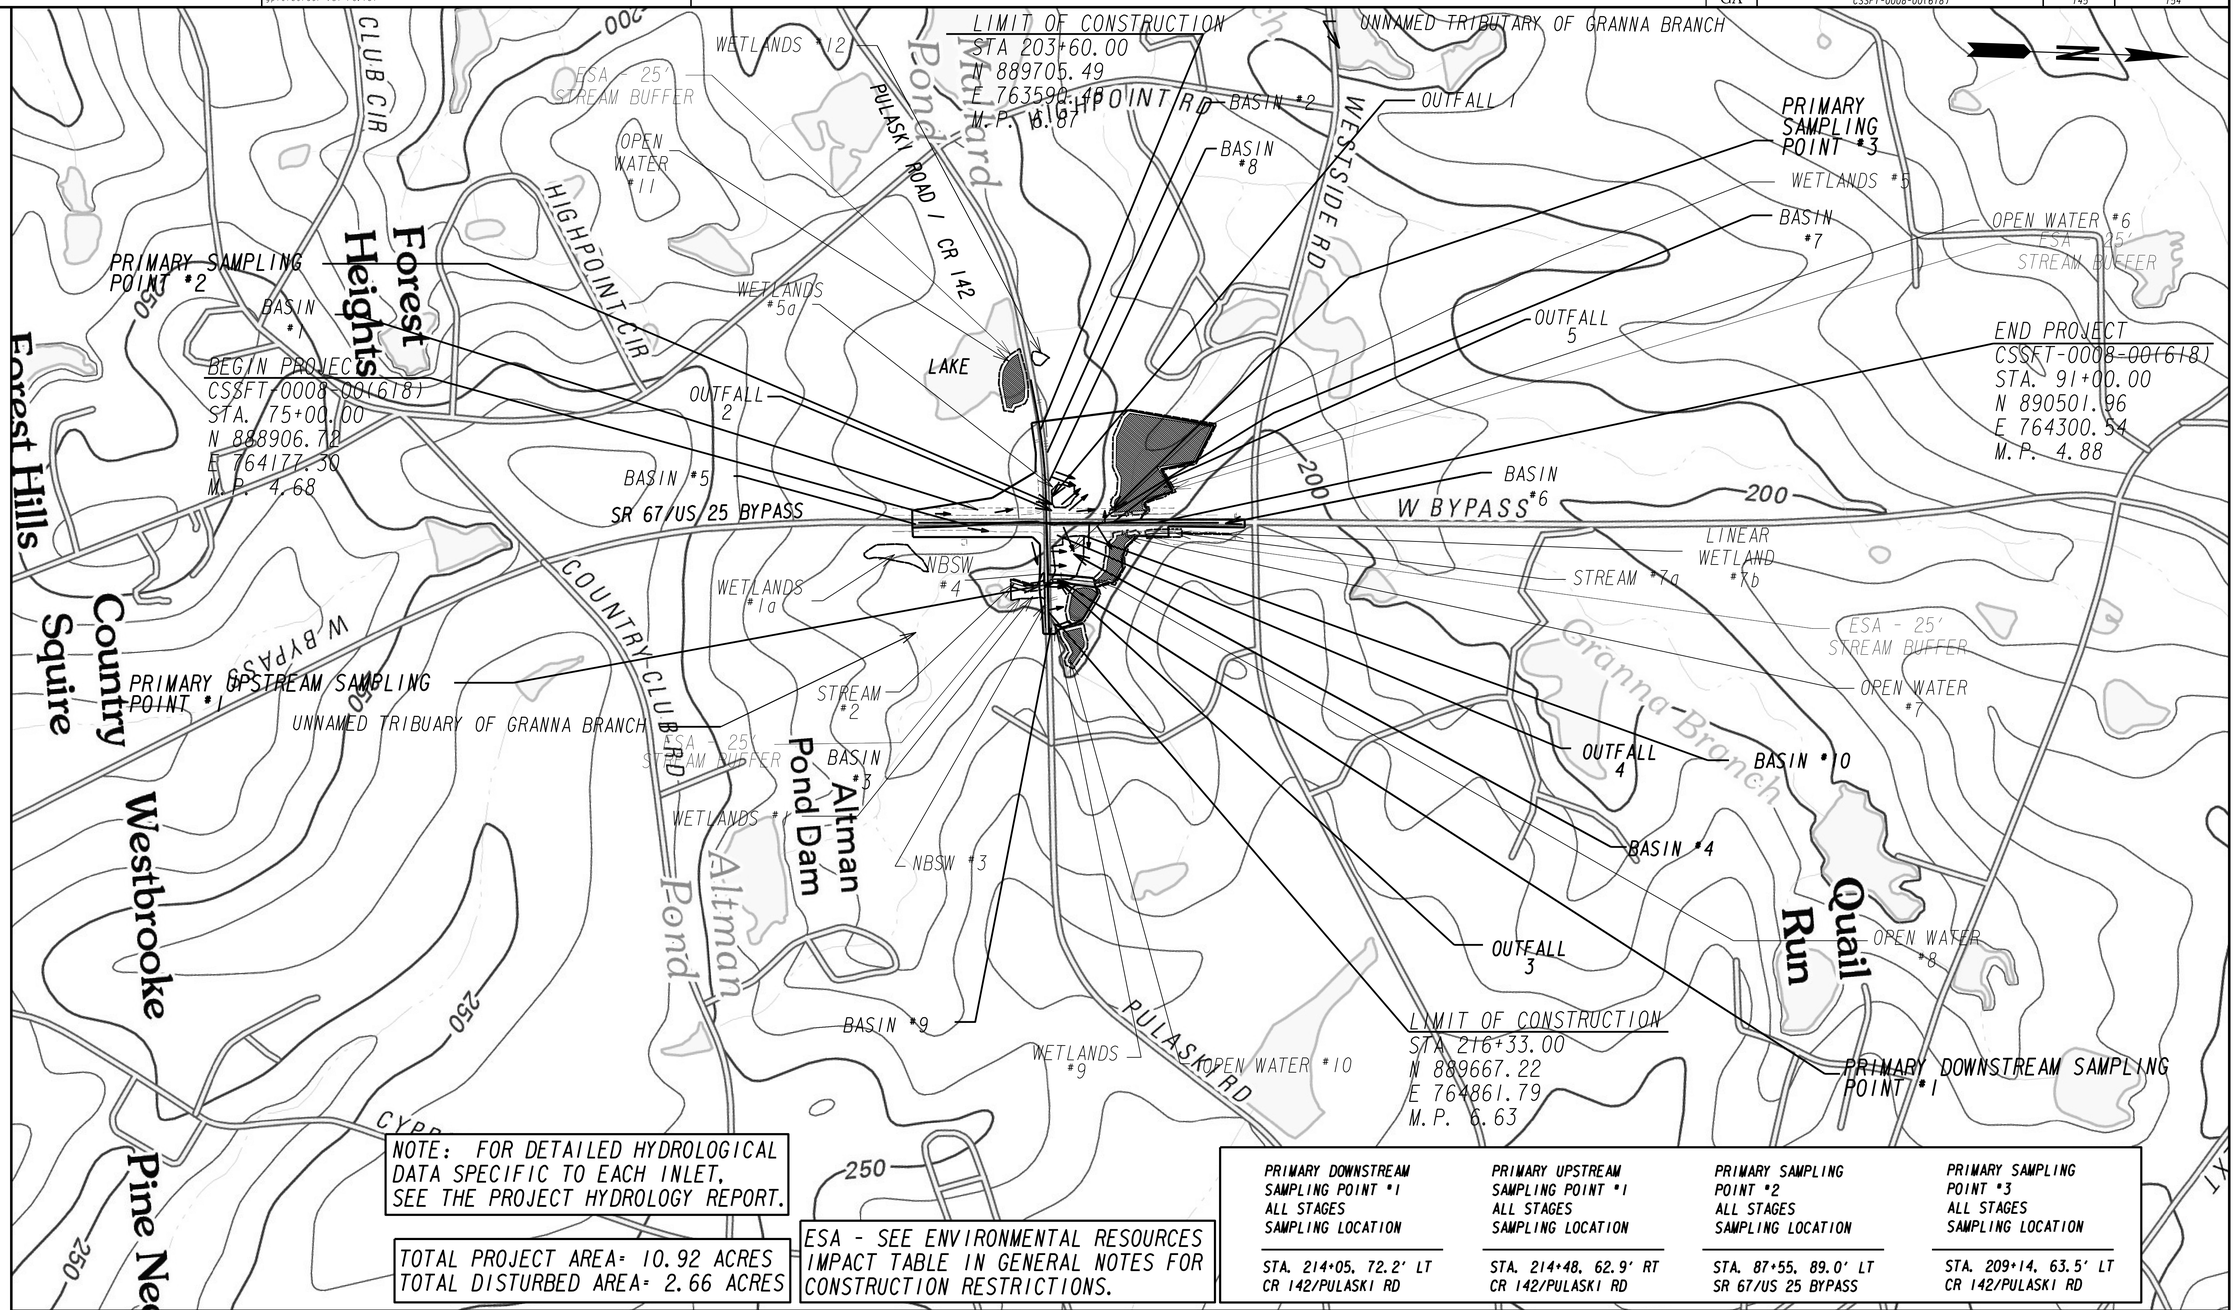

NOTE: FOR DETAILED HYDROLOGICAL DATA SPECIFIC TO EACH INLET, SEE THE PROJECT HYDROLOGY REPORT.

TOTAL PROJECT AREA= 10.92 ACRES
TOTAL DISTURBED AREA= 2.66 ACRES

ESA - SEE ENVIRONMENTAL RESOURCES IMPACT TABLE IN GENERAL NOTES FOR CONSTRUCTION RESTRICTIONS.

PRIMARY DOWNSTREAM SAMPLING POINT #1 ALL STAGES SAMPLING LOCATION	PRIMARY UPSTREAM SAMPLING POINT #1 ALL STAGES SAMPLING LOCATION	PRIMARY SAMPLING POINT #2 ALL STAGES SAMPLING LOCATION	PRIMARY SAMPLING POINT #3 ALL STAGES SAMPLING LOCATION
STA. 214+05. 72.2' LT CR 142/PULASKI RD	STA. 214+48. 62.9' RT CR 142/PULASKI RD	STA. 87+55. 89.0' LT SR 67/US 25 BYPASS	STA. 209+14. 63.5' LT CR 142/PULASKI RD

GRESHAM SMITH AND PARTNERS

SCALE IN FEET
0 500 1000 2000

REVISION DATES
10/29/13
11/14/13

STATE OF GEORGIA
DEPARTMENT OF TRANSPORTATION
OFFICE: PROGRAM DELIVERY

WATERSHED MAP
SITE SAMPLING PLAN
SR 67/US 25 BYP @ CR 142/PULASKI RD
PROJECT: CSSFT-0008-00(618)
COUNTY: BULLOCH

DRAWING No. 55-001

3/1/2007 GPLN