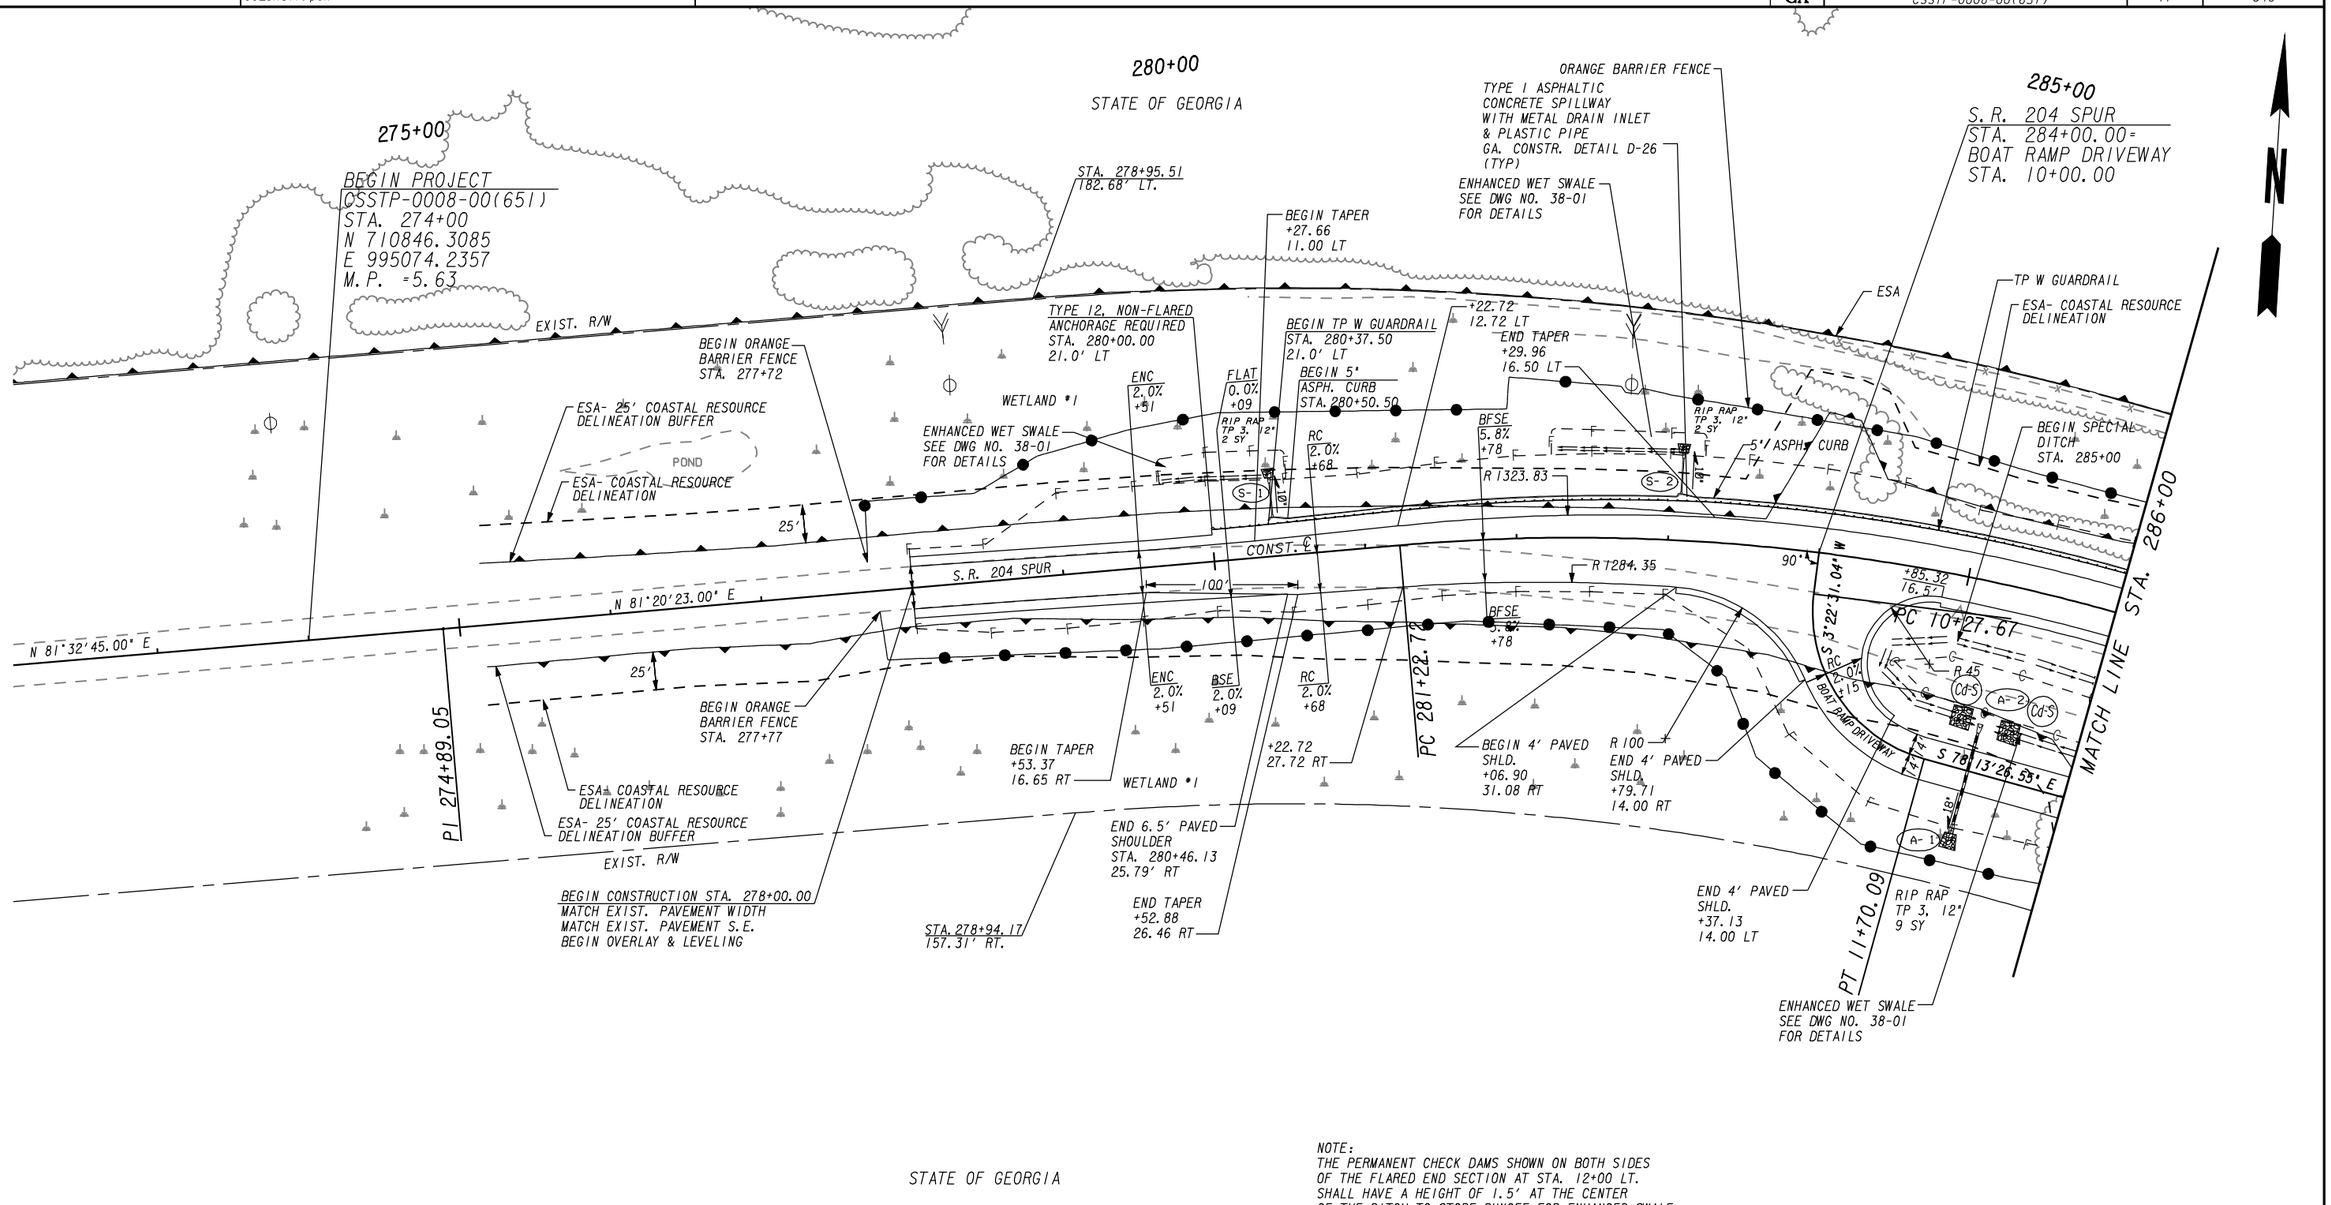

STATE OF GEORGIA

NOTE:
THE PERMANENT CHECK DAMS SHOWN ON BOTH SIDES
OF THE FLARED END SECTION AT STA. 12+00 LT.
SHALL HAVE A HEIGHT OF 1.5' AT THE CENTER
OF THE DITCH TO STORE RUNOFF FOR ENHANCED SWALE.

PROPERTY AND EXISTING R/W LINE	BEGIN LIMIT OF ACCESS.....BLA
REQUIRED R/W LINE	END LIMIT OF ACCESS.....ELA
CONSTRUCTION LIMITS	LIMIT OF ACCESS
EASEMENT FOR CONSTR & MAINTENANCE OF SLOPES	REQ'D R/W & LIMIT OF ACCESS
EASEMENT FOR CONSTR OF SLOPES	
EASEMENT FOR CONSTR OF DRIVES	

THE LPA GROUP
TRANSPORTATION CONSULTANTS
3595 ENGINEERING DRIVE
NORCROSS, GEORGIA 30092
(770) 263-9118

SCALE IN FEET
0 50 100 200

REVISION DATES

STATE OF GEORGIA
DEPARTMENT OF TRANSPORTATION
OFFICE: INNOVATIVE PROGRAM DELIVERY

MAINLINE PLAN

SR204 SPUR/DIAMOND CAUSEWAY
BEGIN PROJECT TO STA. 286+00

DRAWING No. 13-01

1/5/2009 GPLN