RELEASED FOR CONSTRUCTION 08/27/10

USE ON CONSTRUCTION 03/21/2013

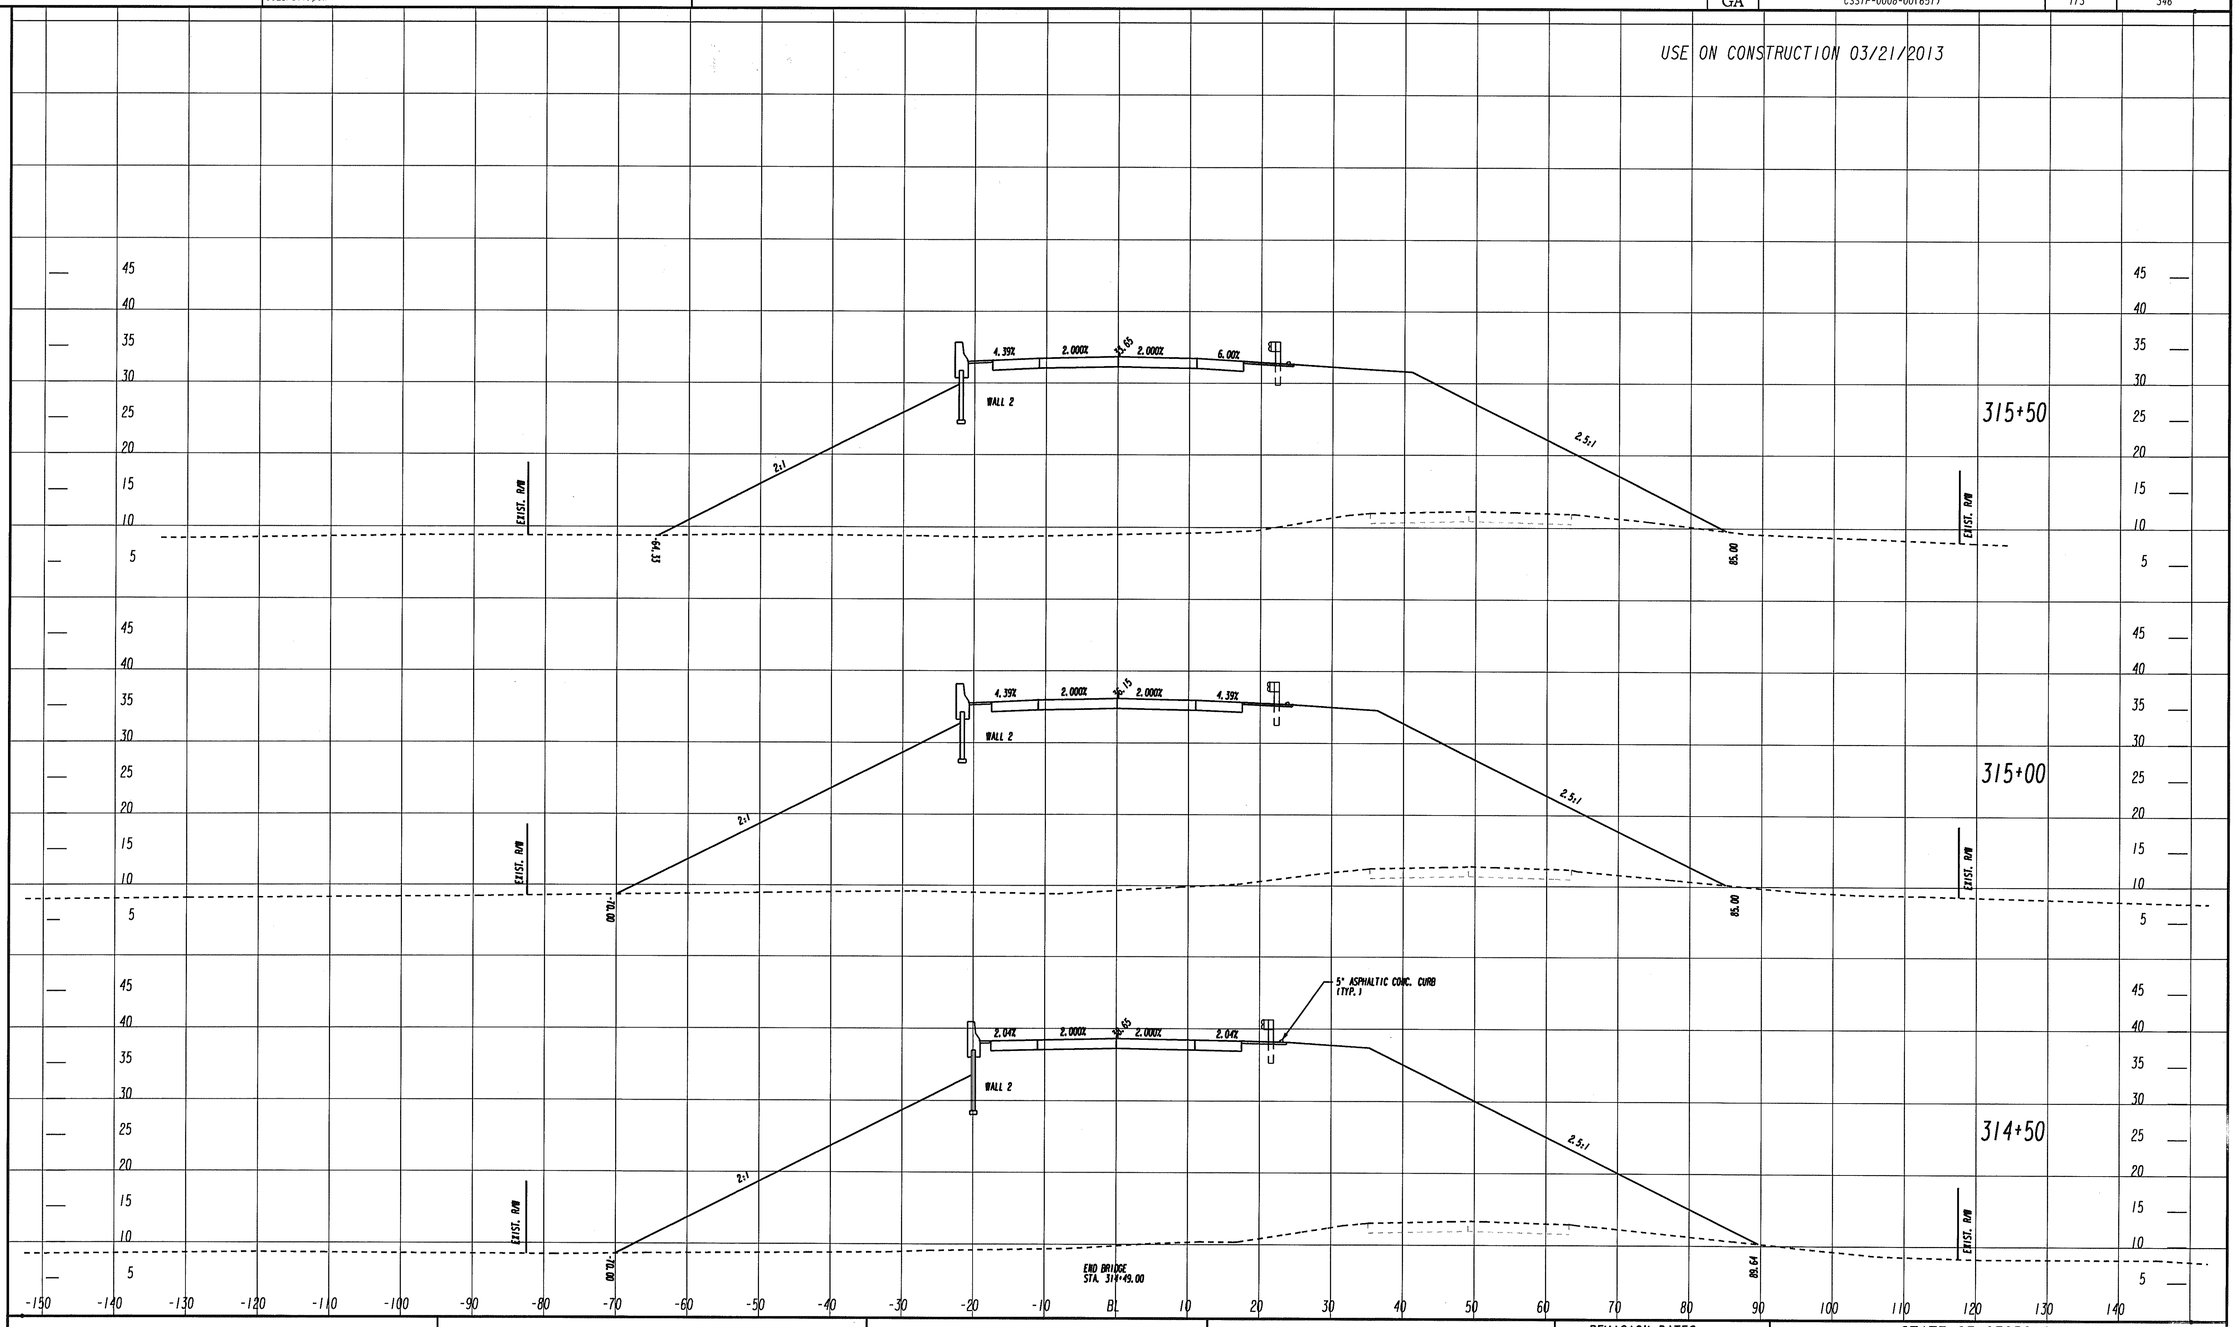

SCALE 1 inch = 10 feet Vert.
SCALE 1 inch = 10 feet Horiz.

THE LPA GROUP
TRANSPORTATION CONSULTANTS
3595 ENGINEERING DRIVE
NORCROSS, GEORGIA 30092
(770) 263-9118

REVISION DATES

STATE OF GEORGIA
DEPARTMENT OF TRANSPORTATION
OFFICE: INNOVATIVE PROGRAM DELIVERY

CROSS SECTIONS
S.R. 204 SPUR

DRAWING No. 23-37

3/11/2007 SUXSEW