DEPARTMENT OF TRANSPORTATION
STATE OF GEORGIA

PLAN AND PROFILE OF PROPOSED
JIMMY DELOACH CONNECTOR
FROM BOURNE AVENUE/SR 307
TO EXISTING JIMMY DELOACH PARKWAY

STATE AID PROJECT
CSMSL-0008-00(690)
CHATHAM

FEDERAL ROUTE • NA
STATE ROUTE • NA
P. I. NO. 0008690

COSTING PLANS FOR DESIGN-BUILD

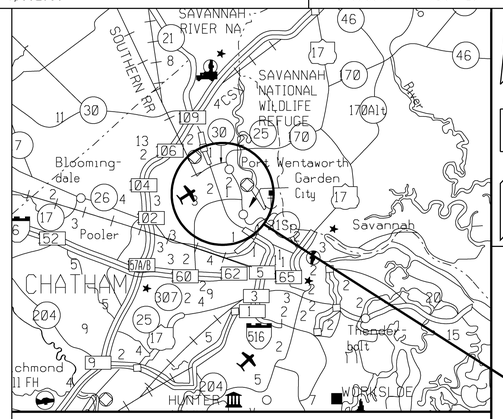

LOCATION SKETCH

PROJECT LOCATION

DESIGN DATA:
TRAFFIC A.D.T.: (2012) 23360
TRAFFIC A.D.T.: (2032) 30880
TRAFFIC D.H.V.: (ONE WAY) 1460
DIRECTIONAL DIST: 54%
24 HRS. TRUCKS %: 55%
SPEED DESIGN: 55 MPH

LOCATION & DESIGN APPROVAL DATE:

FUNCTIONAL CLASS:
RURAL PRINCIPAL ARTERIAL WITH LIMITED ACCESS

THIS PROJECT IS 100% IN CHATHAM COUNTY AND IS 100% IN CONG. DIST. NO. 12.

PROJECT DESIGNATION:
EXEMPT

DESIGNED IN ENGLISH UNITS.

THIS PROJECT HAS BEEN PREPARED USING THE HORIZONTAL GEORGIA COORDINATE SYSTEM OF 1984 (NAD 1983)/94 WEST ZONE, AND THE NORTH AMERICAN VERTICAL DATUM (NAVD) OF 1988.

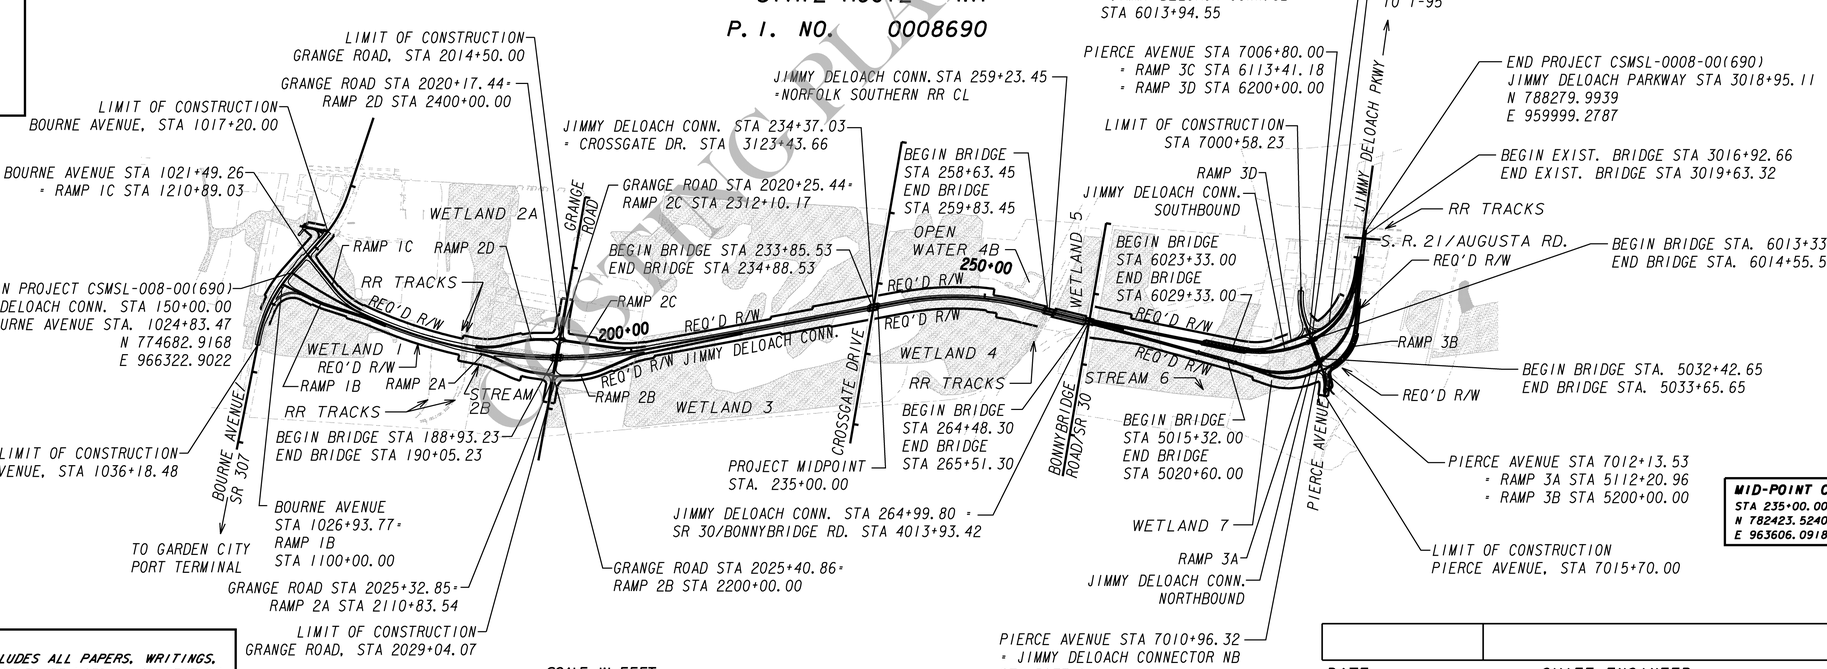

MID-POINT COORDINATES
STA 235+00.00
N 782423.5240
E 963606.0918

SCALE IN FEET
0 1000 2000 4000

NOTE:
ALL REFERENCES IN THIS DOCUMENT, WHICH INCLUDES ALL PAPERS, WRITINGS, DOCUMENTS, DRAWINGS, OR PHOTOGRAPHS USED, OR TO BE USED IN CONNECTION WITH THIS DOCUMENT, TO " STATE HIGHWAY DEPARTMENT OF GEORGIA ", "STATE HIGHWAY DEPARTMENT ", GEORGIA STATE HIGHWAY DEPARTMENT ", " HIGHWAY DEPARTMENT ", OR " DEPARTMENT " WHEN THE CONTEXT THEREOF MEANS THE STATE HIGHWAY DEPARTMENT OF GEORGIA, AND SHALL BE DEEMED TO MEAN THE DEPARTMENT OF TRANSPORTATION.

THE DATA, TOGETHER WITH ALL OTHER INFORMATION SHOWN ON THESE PLANS OR IN ANYWAY INDICATED THEREBY, WHETHER BY DRAWINGS OR NOTES, OR IN ANY OTHER MANNER, ARE BASED UPON FIELD INVESTIGATIONS AND ARE BELIEVED TO BE INDICATIVE OF ACTUAL CONDITIONS. HOWEVER, THE SAME ARE SHOWN AS INFORMATION ONLY, ARE NOT GUARANTEED, AND DO NOT BIND THE DEPARTMENT OF TRANSPORTATION IN ANY WAY. THE ATTENTION OF BIDDER IS SPECIFICALLY DIRECTED TO SUBSECTIONS 102.04, 102.05, AND 104.03 OF THE SPECIFICATIONS.

LENGTH OF PROJECT	COUNTY No. 51 Project No. 0008690
COUNTY: CHATHAM	MILES
NET LENGTH OF ROADWAY	2.769
NET LENGTH OF BRIDGES	0.371
NET LENGTH OF PROJECT	3.140
NET LENGTH OF EXCEPTIONS	0.000
GROSS LENGTH OF PROJECT	3.140

PREPARED BY: _____
DESIGN

RECOMMENDED FOR APPROVAL BY: _____
DESIGN

PARSONS
3577 PARKWAY LANE, SUITE 100
NORCROSS, GA 30092

DATE CHIEF ENGINEER

PLANS COMPLETED - -	
REVISIONS	

1/5/2009