STATE	PROJECT NUMBER	SHEET NO.	TOTAL SHEETS
GA	CSMSL-0008-00(690)		

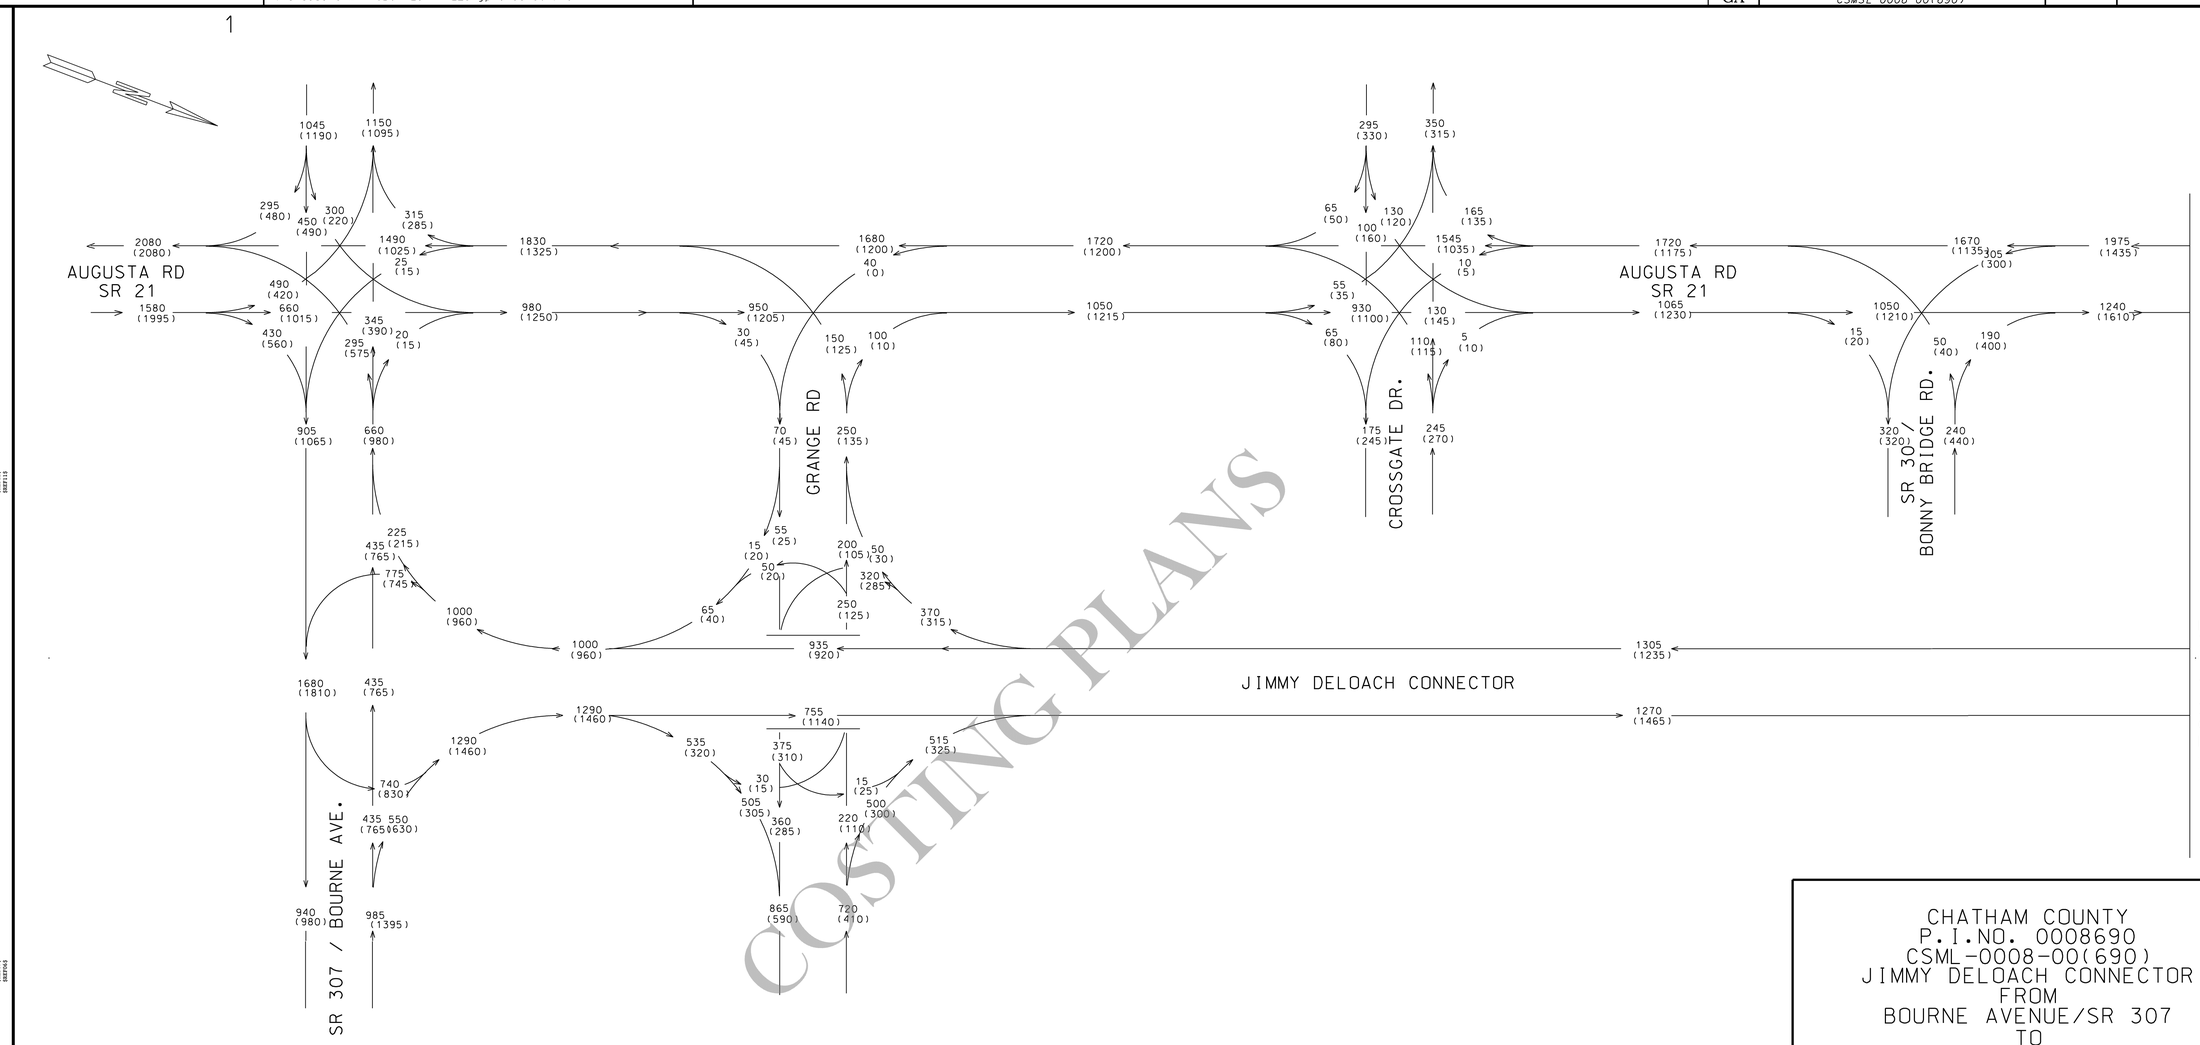

COSTING PLANS

CHATHAM COUNTY
P.I.NO. 0008690
CSML-0008-00(690)
JIMMY DELOACH CONNECTOR
FROM
BOURNE AVENUE/SR 307
TO
EXISTING JIMMY DELOACH
PARKWAY

BUILD 2032 DHV
2032 AM= 000
2032 PM= (000)
T (SR21) = 11%
T (JDC) = 55%

12/2010

PARSONS
3577 PARKWAY LANE, SUITE 100
NORCROSS, GA 30092

COSTING PLANS FOR DESIGN-BUILD

NOT TO SCALE

REVISION DATES

STATE OF GEORGIA
DEPARTMENT OF TRANSPORTATION
OFFICE: INNOVATIVE PROGRAM DELIVERY

TRAFFIC DIAGRAM
JIMMY DELOACH CONNECTOR

DRAWING No. 10-01

1/5/2009 GPLN