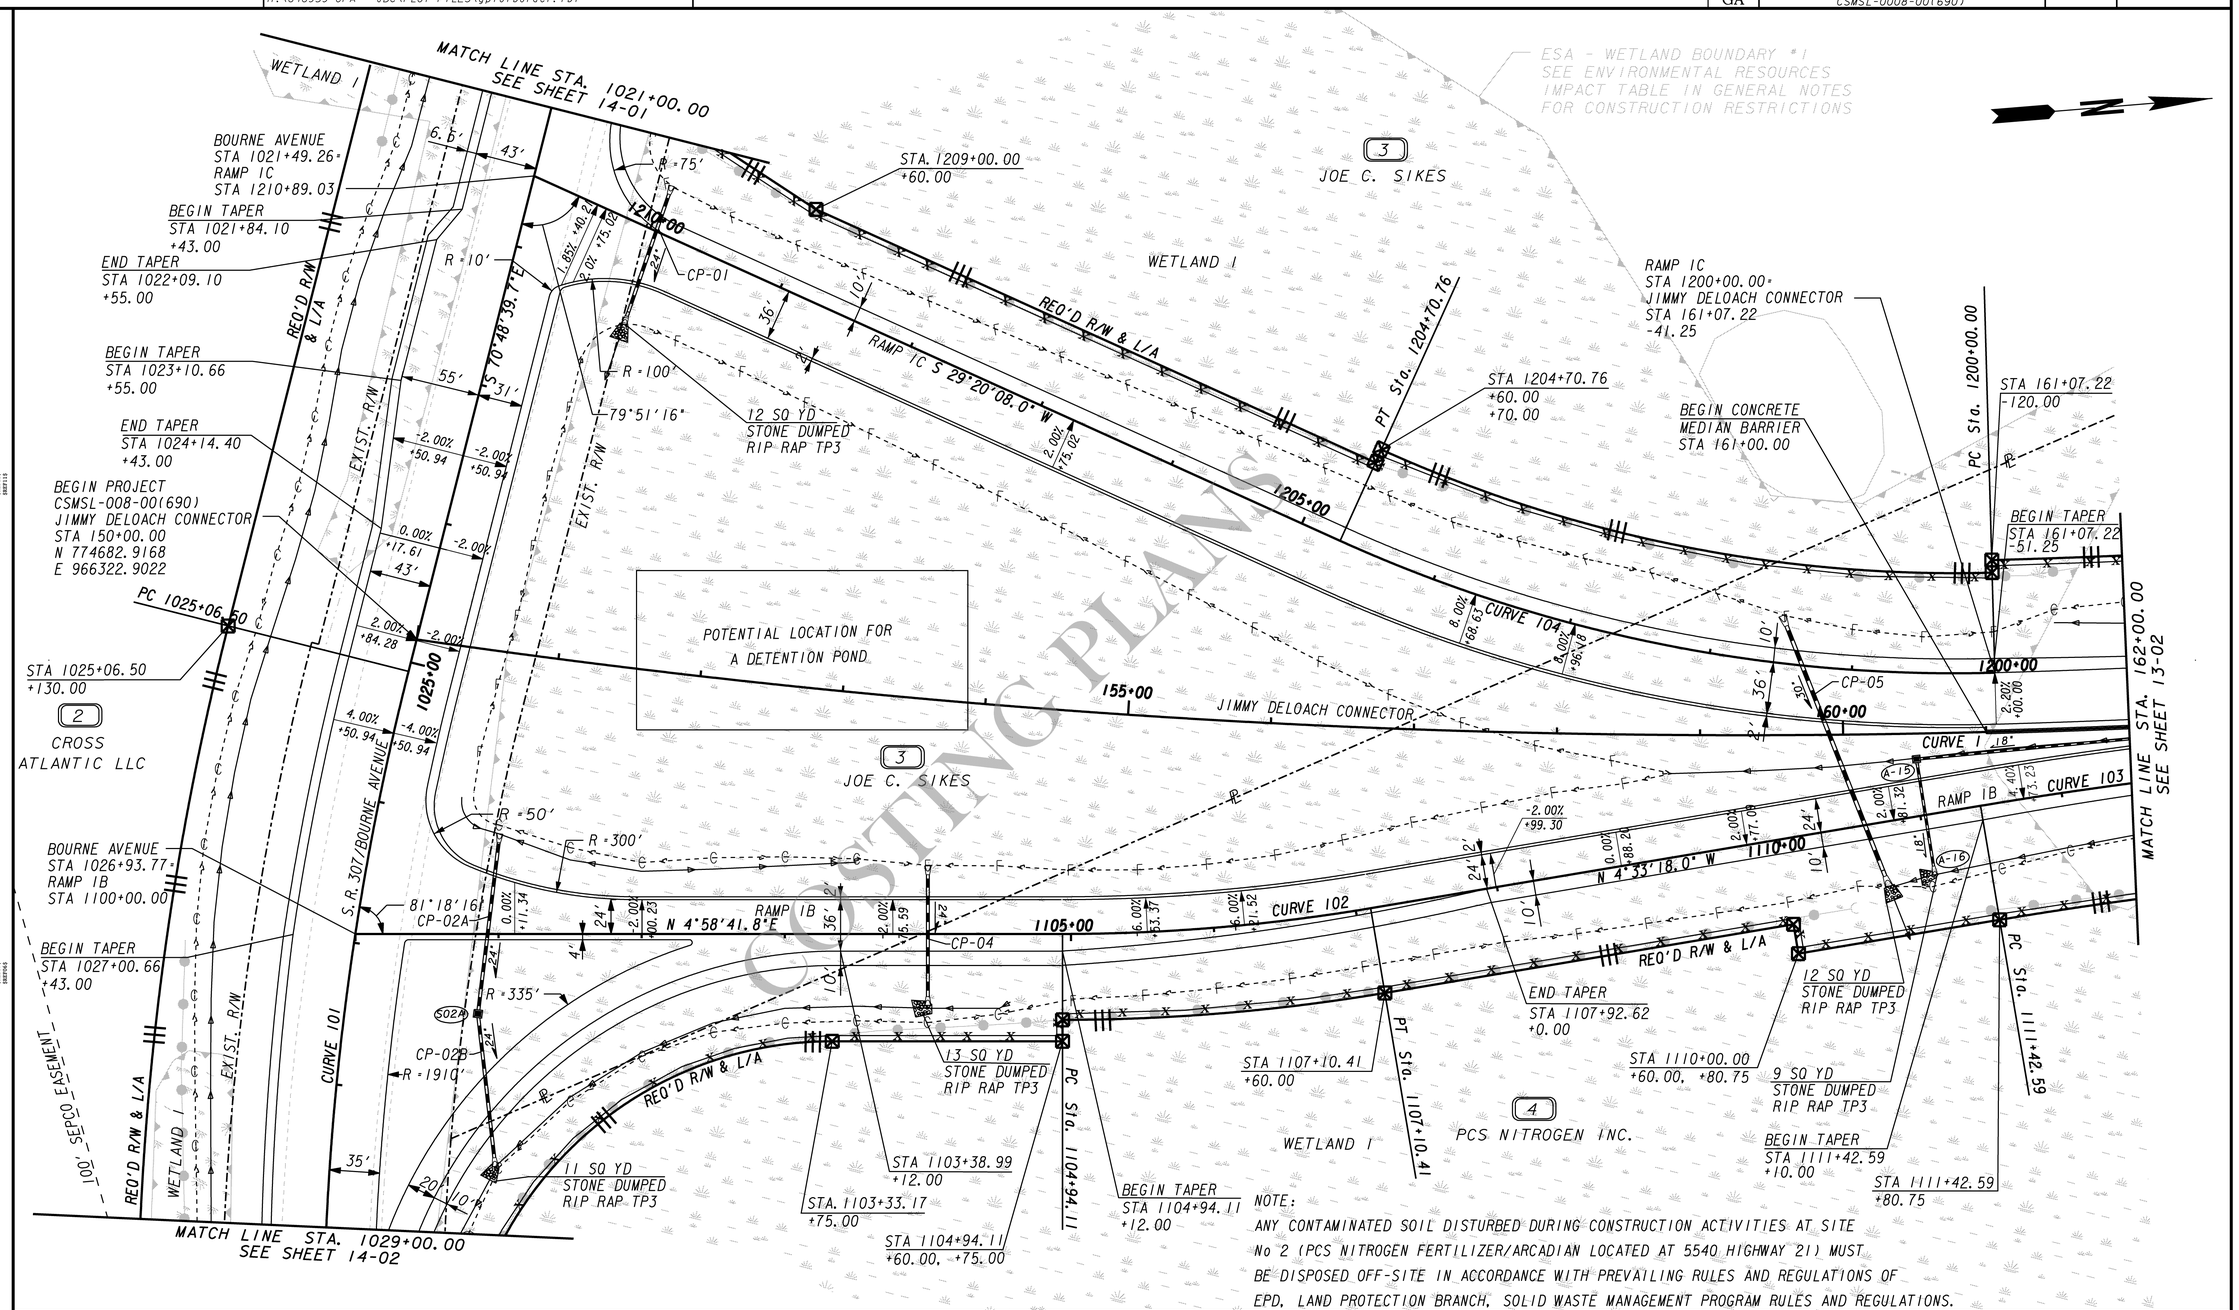

NOTE:
ANY CONTAMINATED SOIL DISTURBED DURING CONSTRUCTION ACTIVITIES AT SITE No 2 (PCS NITROGEN FERTILIZER/ARCADIAN LOCATED AT 5540 HIGHWAY 21) MUST BE DISPOSED OFF-SITE IN ACCORDANCE WITH PREVAILING RULES AND REGULATIONS OF EPD, LAND PROTECTION BRANCH, SOLID WASTE MANAGEMENT PROGRAM RULES AND REGULATIONS.

PROPERTY AND EXISTING R/W LINE
REQUIRED R/W LINE
CONSTRUCTION LIMITS
EASEMENT FOR CONSTR & MAINTENANCE OF SLOPES
EASEMENT FOR CONSTR OF SLOPES
EASEMENT FOR CONSTR OF DRIVES

BEGIN LIMIT OF ACCESS.....BLA
END LIMIT OF ACCESS.....ELA
LIMIT OF ACCESS
REQ'D R/W & LIMIT OF ACCESS
4' WOVEN WIRE FENCE

PARSONS
3577 PARKWAY LANE, SUITE 100
NORCROSS, GA 30092

COSTING PLANS
FOR DESIGN-BUILD

SCALE IN FEET
0 50 100 200

REVISION DATES

STATE OF GEORGIA
DEPARTMENT OF TRANSPORTATION
OFFICE: INNOVATIVE PROGRAM DELIVERY

MAINLINE PLAN
JIMMY DELOACH CONNECTOR

BEGIN TO
STA. 162+00.00

DRAWING No.
13-01

1/5/2009 GPLN