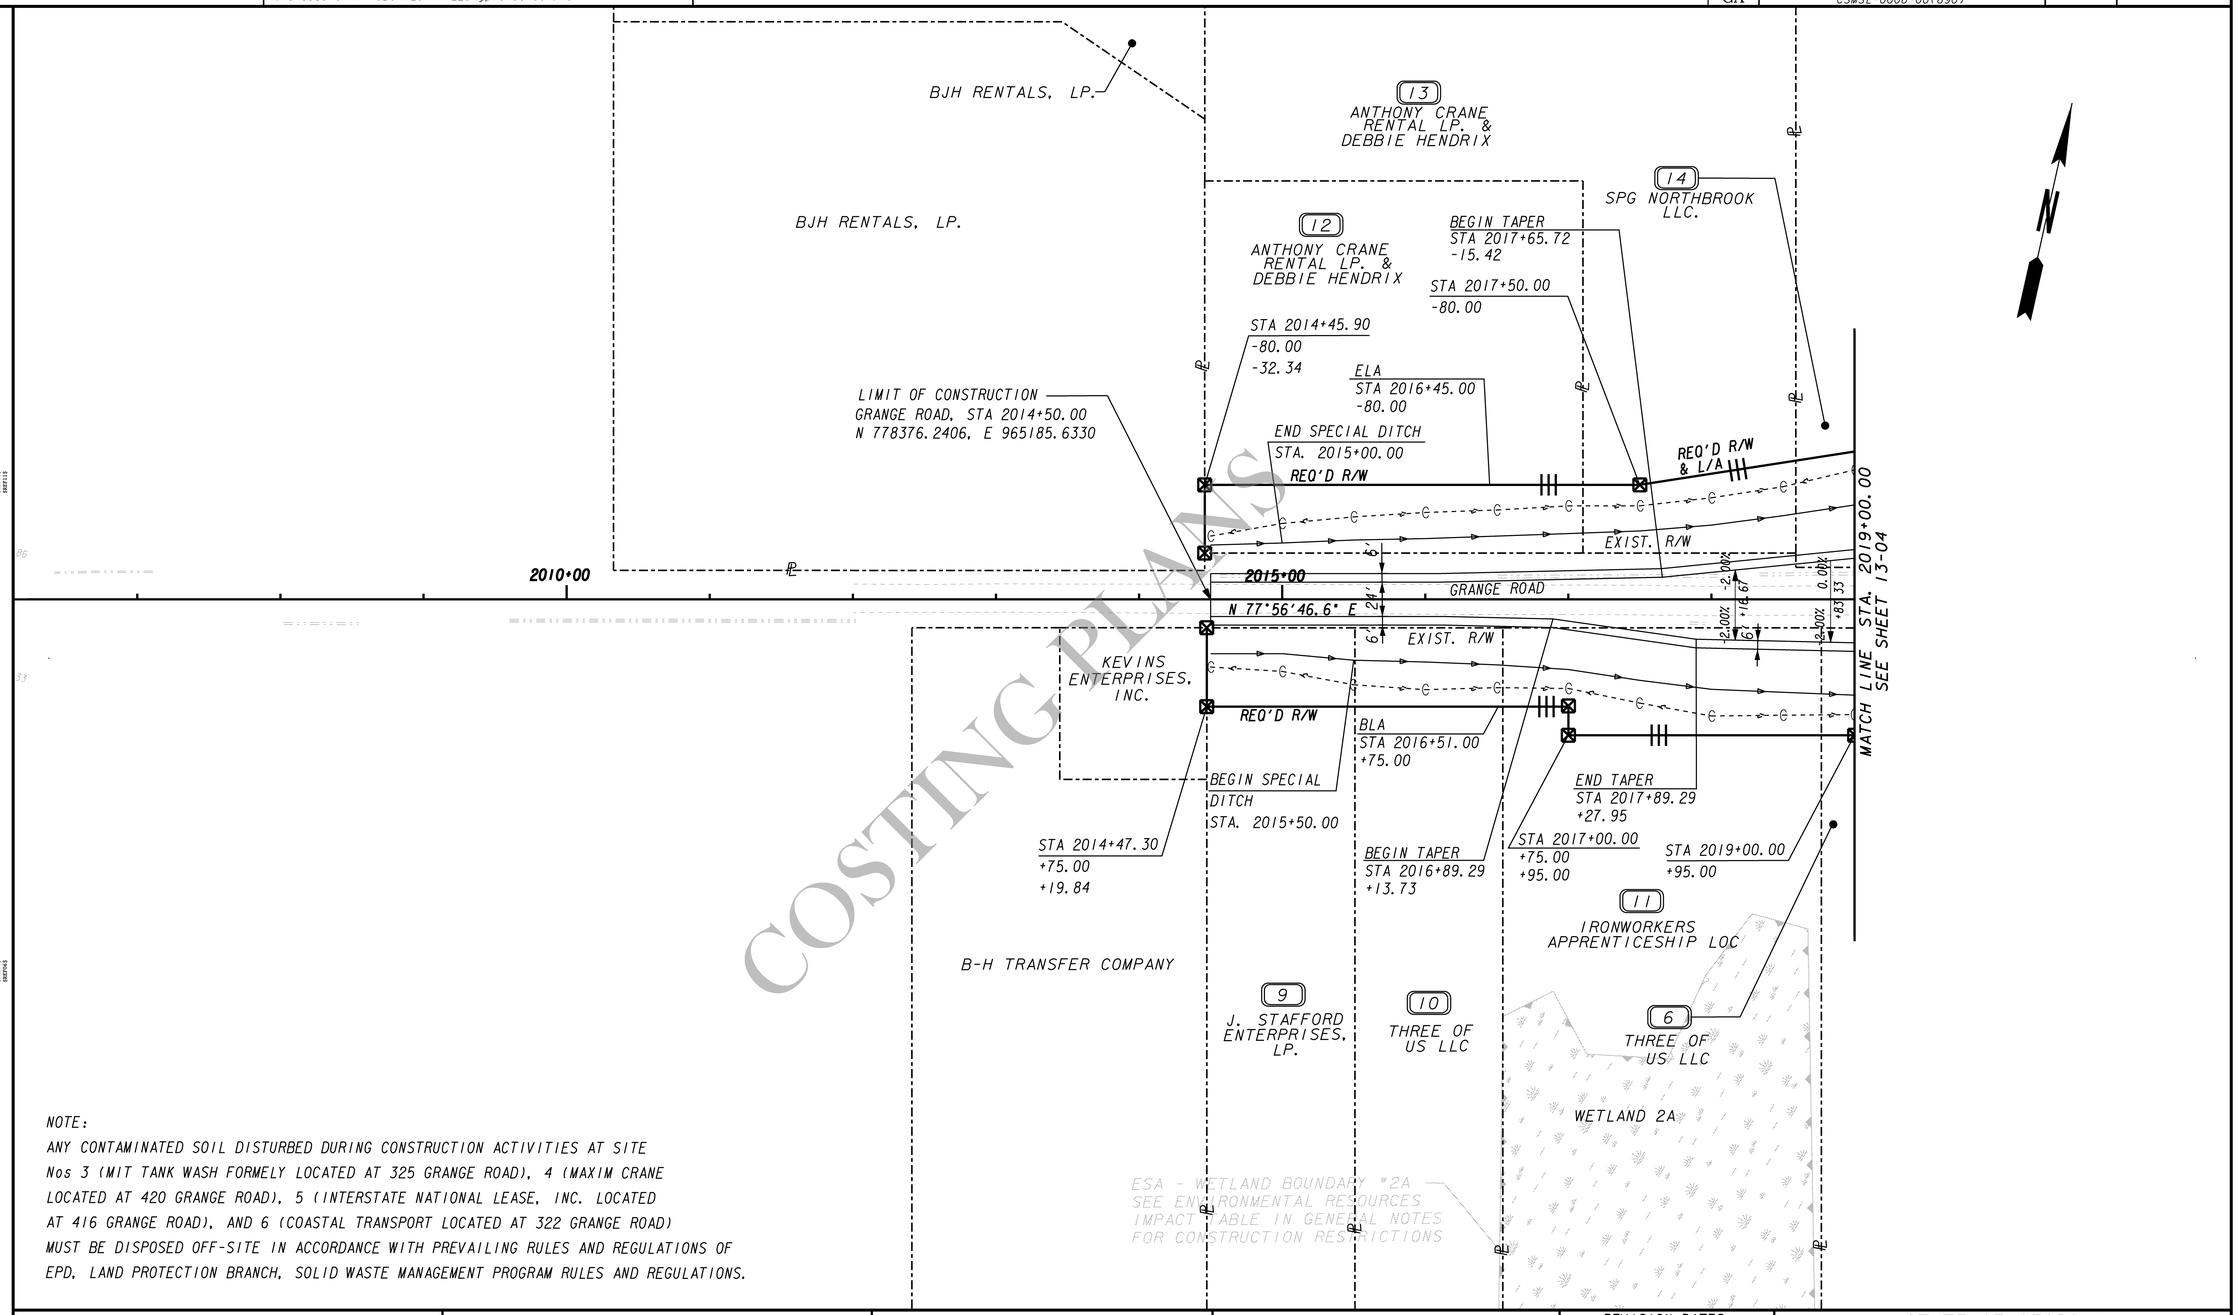

COSTING PLANS

NOTE:
ANY CONTAMINATED SOIL DISTURBED DURING CONSTRUCTION ACTIVITIES AT SITE Nos 3 (MIT TANK WASH FORMELY LOCATED AT 325 GRANGE ROAD), 4 (MAXIM CRANE LOCATED AT 420 GRANGE ROAD), 5 (INTERSTATE NATIONAL LEASE, INC. LOCATED AT 416 GRANGE ROAD), AND 6 (COASTAL TRANSPORT LOCATED AT 322 GRANGE ROAD) MUST BE DISPOSED OFF-SITE IN ACCORDANCE WITH PREVAILING RULES AND REGULATIONS OF EPD, LAND PROTECTION BRANCH, SOLID WASTE MANAGEMENT PROGRAM RULES AND REGULATIONS.

PROPERTY AND EXISTING R/W LINE
REQUIRED R/W LINE
CONSTRUCTION LIMITS
EASEMENT FOR CONSTR & MAINTENANCE OF SLOPES
EASEMENT FOR CONSTR OF SLOPES
EASEMENT FOR CONSTR OF DRIVES

BEGIN LIMIT OF ACCESS.....BLA
END LIMIT OF ACCESS.....ELA
LIMIT OF ACCESS
REQ'D R/W & LIMIT OF ACCESS
4' WOVEN WIRE FENCE

PARSONS
3577 PARKWAY LANE, SUITE 100
NORCROSS, GA 30092

COSTING PLANS FOR DESIGN-BUILD

SCALE IN FEET
0 50 100 200

REVISION DATES

STATE OF GEORGIA
DEPARTMENT OF TRANSPORTATION
OFFICE: INNOVATIVE PROGRAM DELIVERY

CROSSROAD PLAN
GRANGE ROAD
BEGIN CONSTRUCTION TO
STA. 2019+00.00

DRAWING No. 14-03