STATE	PROJECT NUMBER	SHEET NO.	TOTAL SHEETS
GA	CSMSL-0008-00(690)	90	730

RELEASED FOR CONSTRUCTION - 07-23-13

STAGE 1
1. INSTALL ADVANCED WARNING SIGNS IN ACCORDANCE WITH GDOT SPECIAL PROVISION SECTION 150 AND MOST CURRENT EDITION OF MUTCD.
2. REDUCE SPEED LIMIT TO 35 MPH ON SONNY DIXON INTERCHANGE AND JIMMY DELOACH PARKWAY FOR DURATION OF THE PROJECT.
3. MAINTAIN TRAFFIC ON EXISTING SONNY DIXON INTERCHANGE AND JDP. STRIPE TEMPORARY TRAFFIC LANES AND INSTALL TEMPORARY BARRIER AND /OR TRAFFIC BARRELS TO ACCOMMODATE STAGE 1 CONSTRUCTION.
4. REMOVE EXISTING RAISED MEDIAN TO UTILIZE FOR TRAFFIC SHIFTS.
5. CONSTRUCT PORTION OF PROPOSED SONNY DIXON INTERCHANGE ON EAST SIDE OF EXISTING SONNY DIXON INTERCHANGE.
6. CONSTRUCT RAMP 3A, 3C, 3D, AND JDC SOUTH OF PROPOSED SONNY DIXON INTERCHANGE.

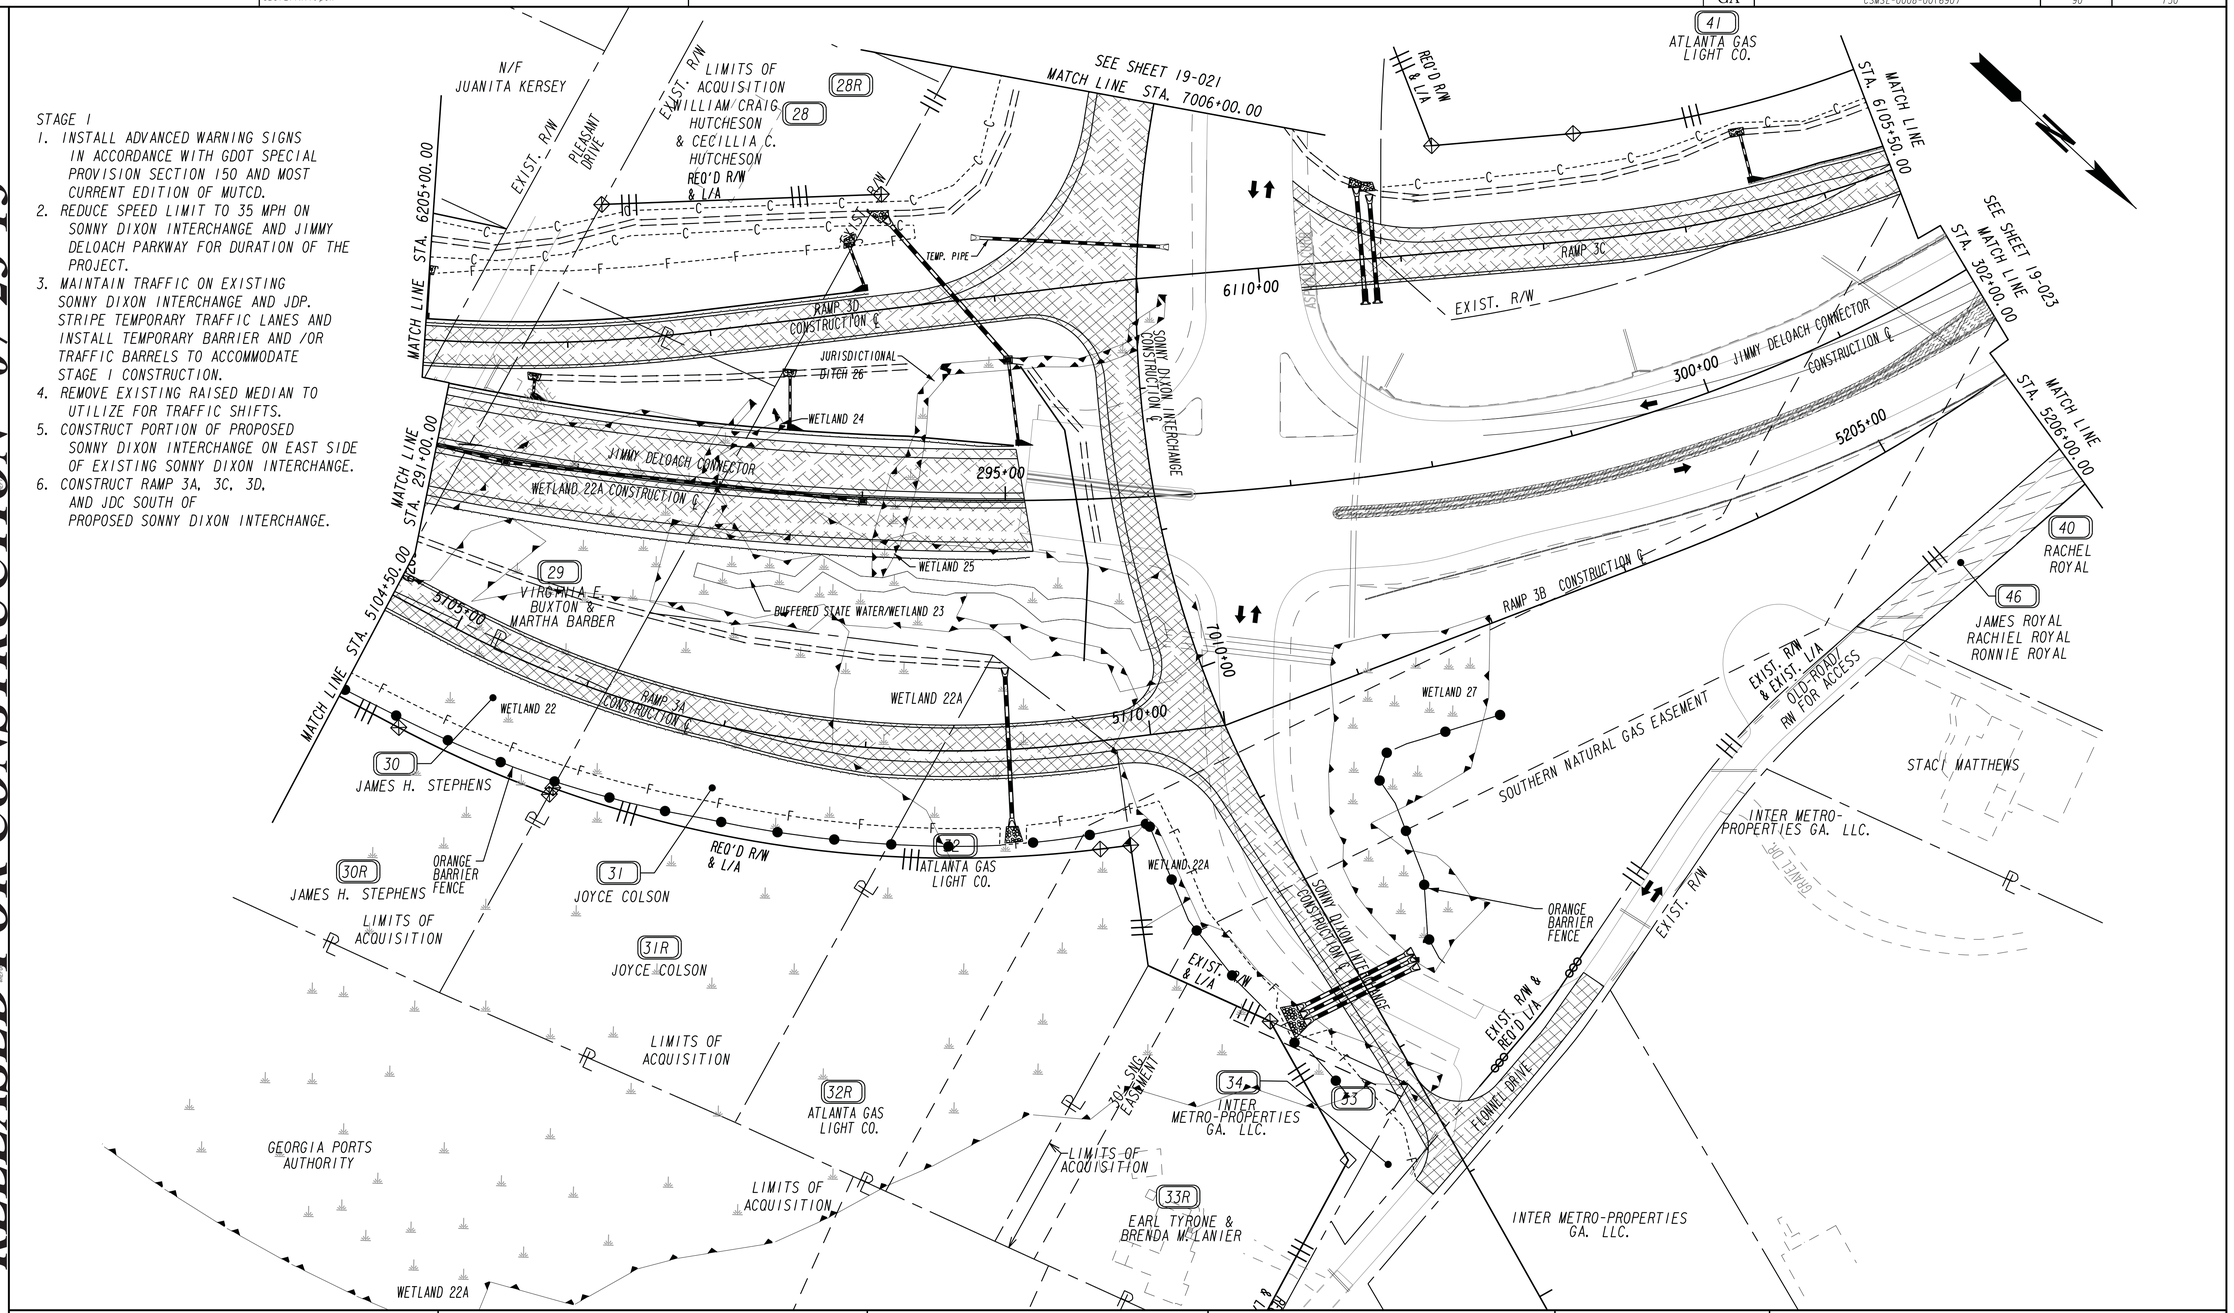

LEGEND

- PAVEMENT REMOVAL
- TEMPORARY CONSTRUCTION PAVEMENT
- PERMANENT CONSTRUCTION
- CONCRETE MEDIAN CONSTRUCTION
- MILL & OVERLAY CONSTRUCTION
- OPEN LANES OF TRAFFIC

STAGE 1

THE LPA GROUP
TRANSPORTATION CONSULTANTS
A UNIT OF MICHAEL BAKER CORPORATION
3595 ENGINEERING DRIVE
NORCROSS, GEORGIA 30092
(770) 263-9118

SCALE IN FEET
0 50 100 200

REVISION DATES

STATE OF GEORGIA
DEPARTMENT OF TRANSPORTATION
OFFICE: INNOVATIVE PROGRAM DELIVERY

CONSTRUCTION STAGING PLAN

JIMMY DELOACH CONNECTOR
STA. 291+00 TO STA. 302+00

DRAWING No. 19-022

3/1/2007 GPLN