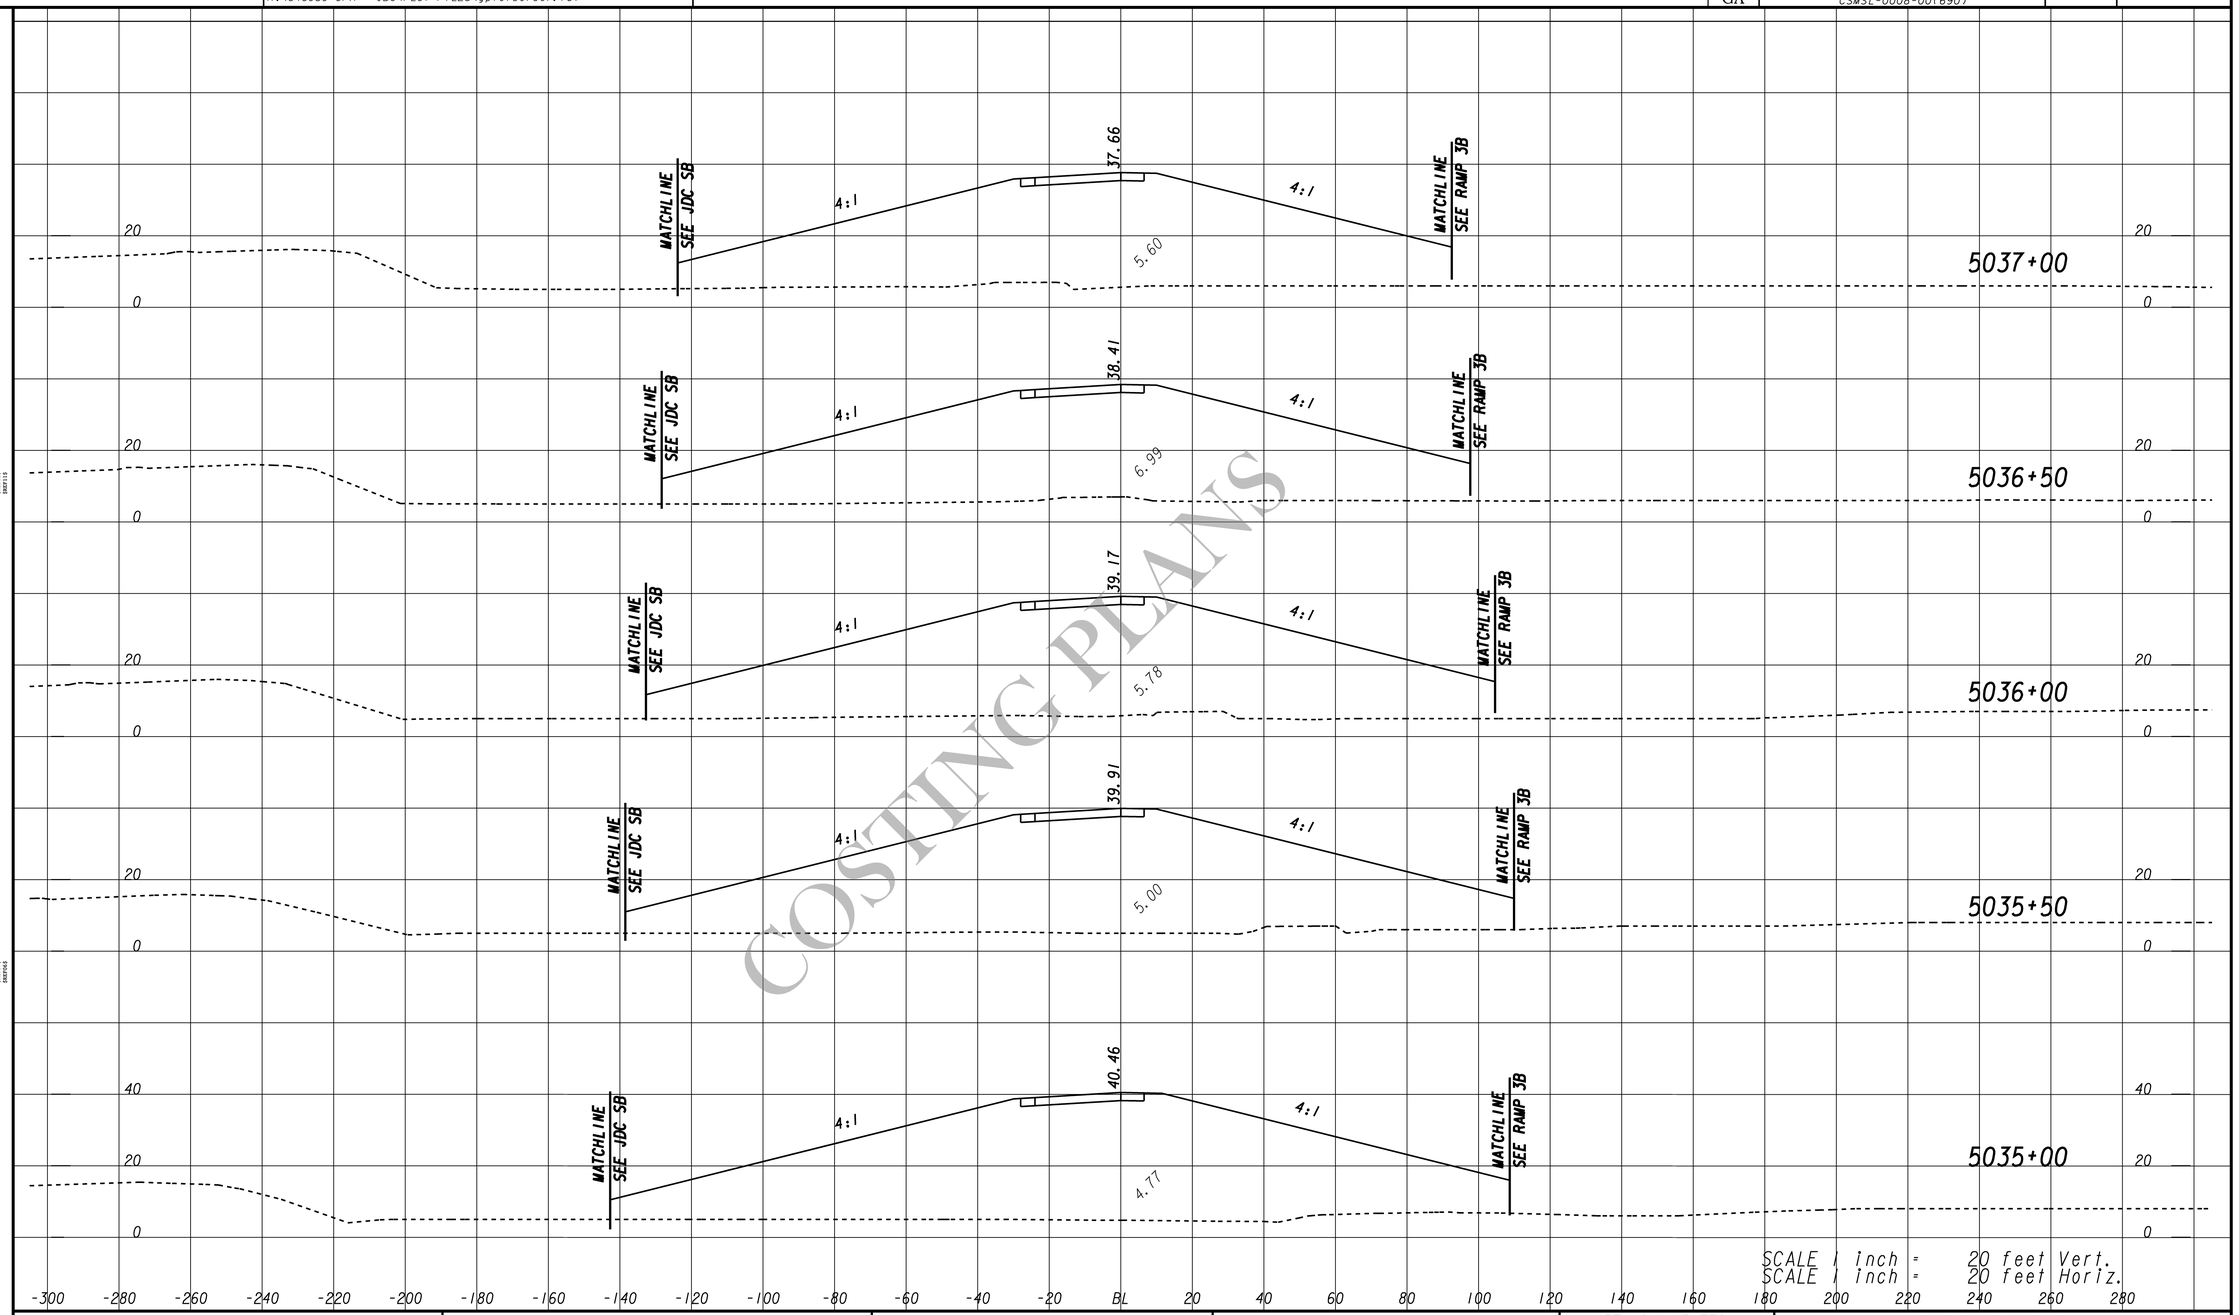

COSTING PLANS

PARSONS
3577 PARKWAY LANE, SUITE 100
NORCROSS, GA 30092

COSTING PLANS
FOR DESIGN-BUILD

REVISION DATES

STATE OF GEORGIA
DEPARTMENT OF TRANSPORTATION
OFFICE: INNOVATIVE PROGRAM DELIVERY

CROSS SECTIONS
JIMMY DELOACH CONNECTOR NB

DRAWING No. 23-50

1/5/2009 SUXSEW