STATE	PROJECT NUMBER	SHEET NO.	TOTAL SHEETS
GA	CSMSL-0008-00(690)		

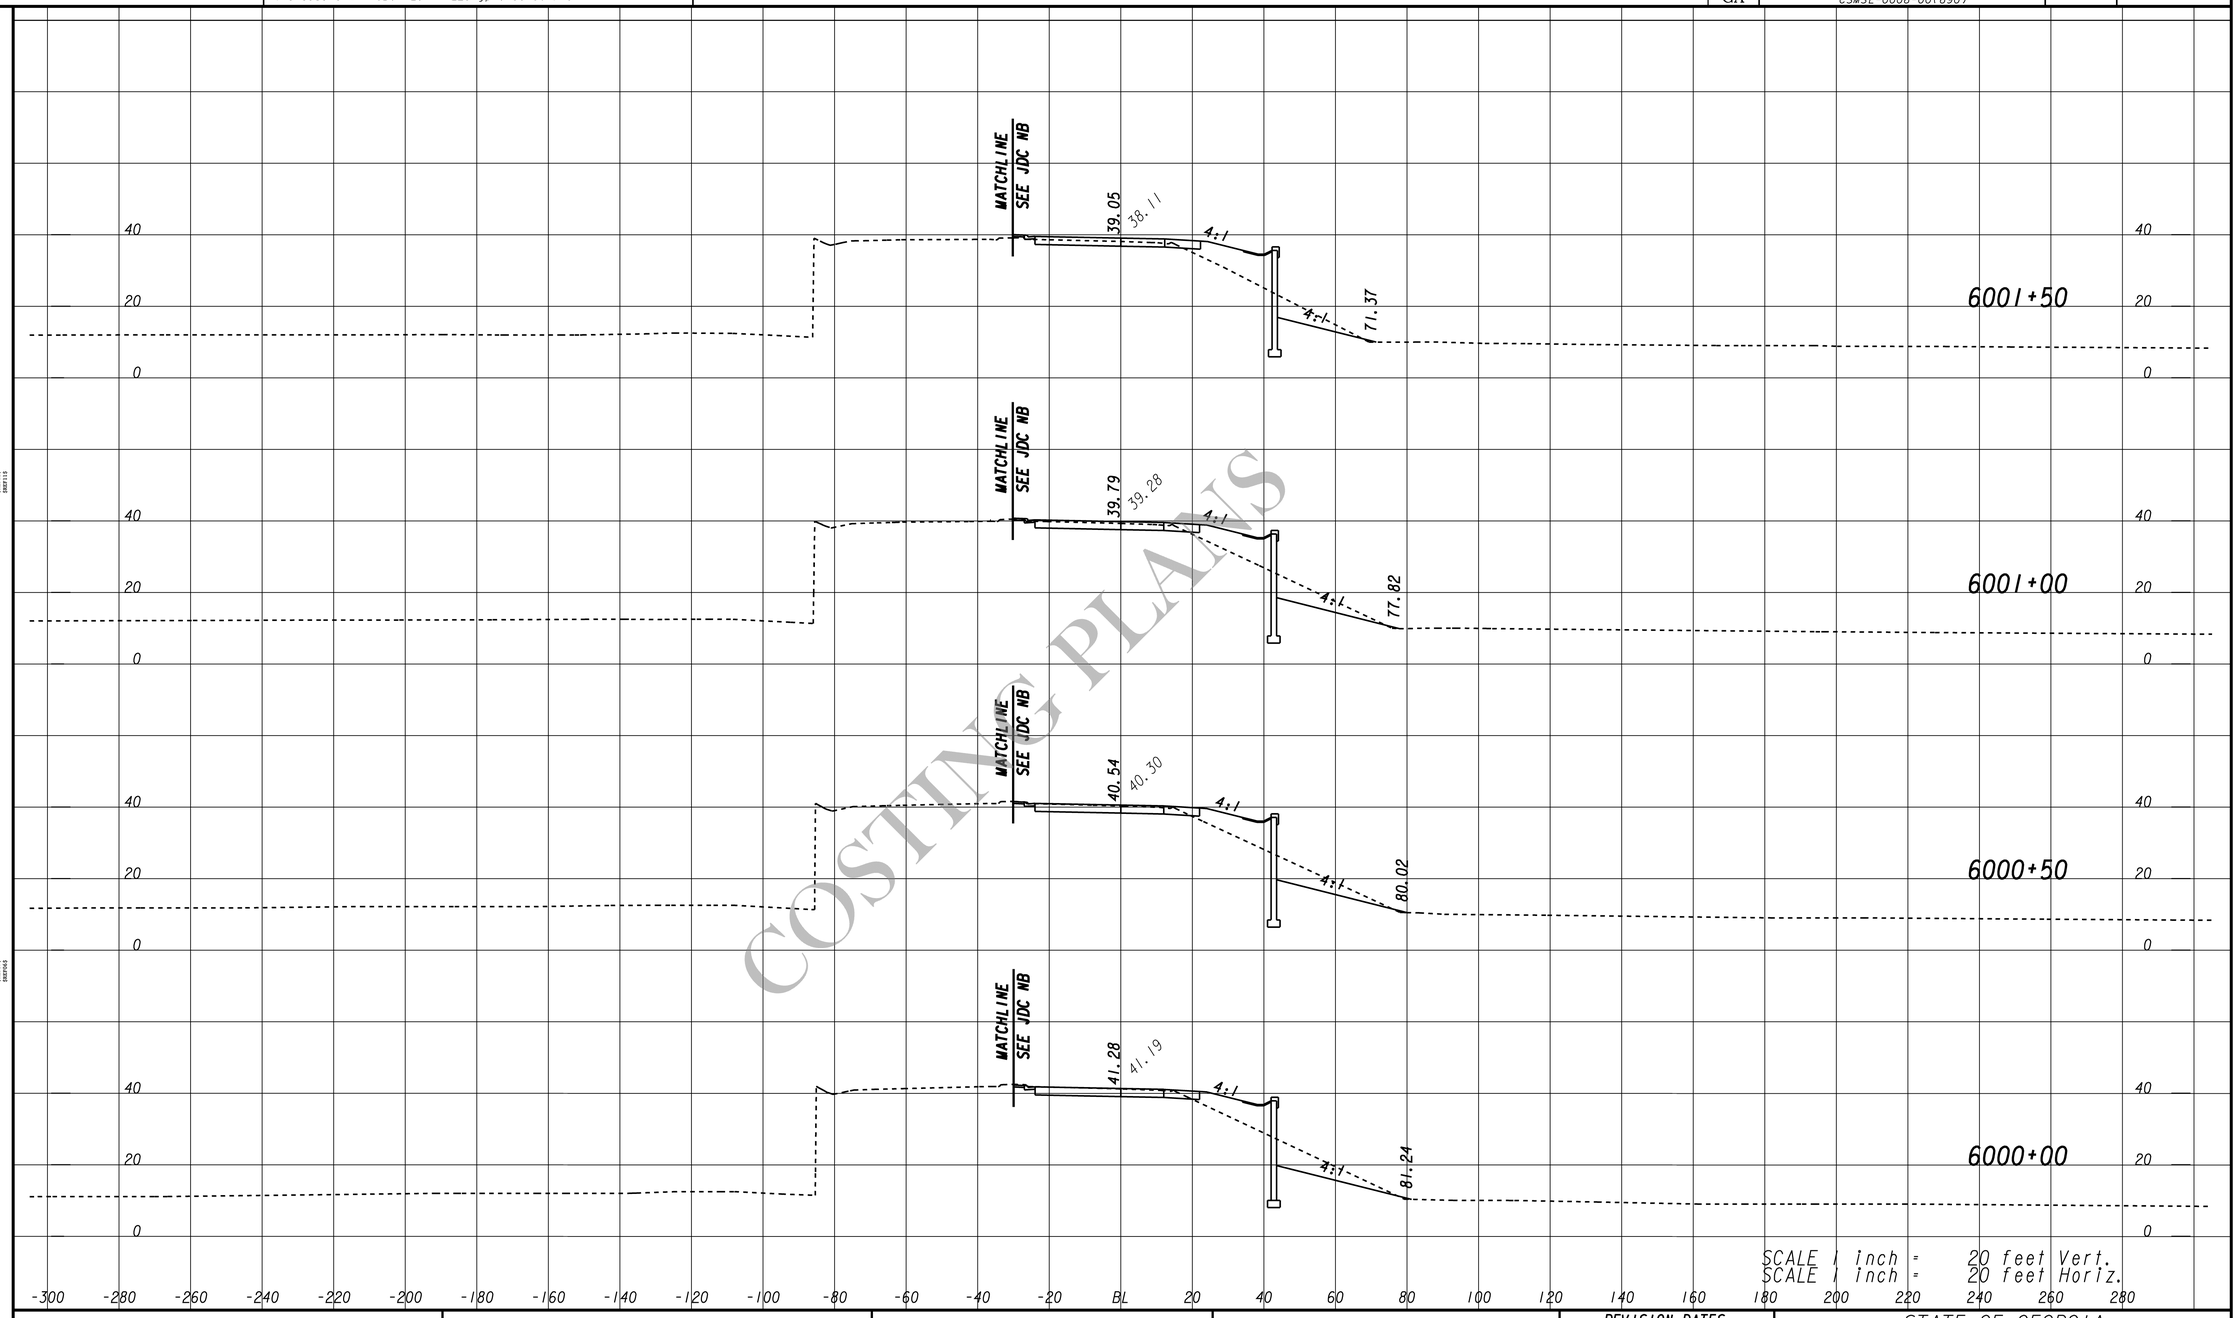

COSTING PLANS

PARSONS
3577 PARKWAY LANE, SUITE 100
NORCROSS, GA 30092

COSTING PLANS
FOR DESIGN-BUILD

REVISION DATES

STATE OF GEORGIA
DEPARTMENT OF TRANSPORTATION
OFFICE: INNOVATIVE PROGRAM DELIVERY

CROSS SECTIONS
JIMMY DELOACH CONNECTOR SB

DRAWING No.
23-56