RELEASED FOR CONSTRUCTION - 07-23-13

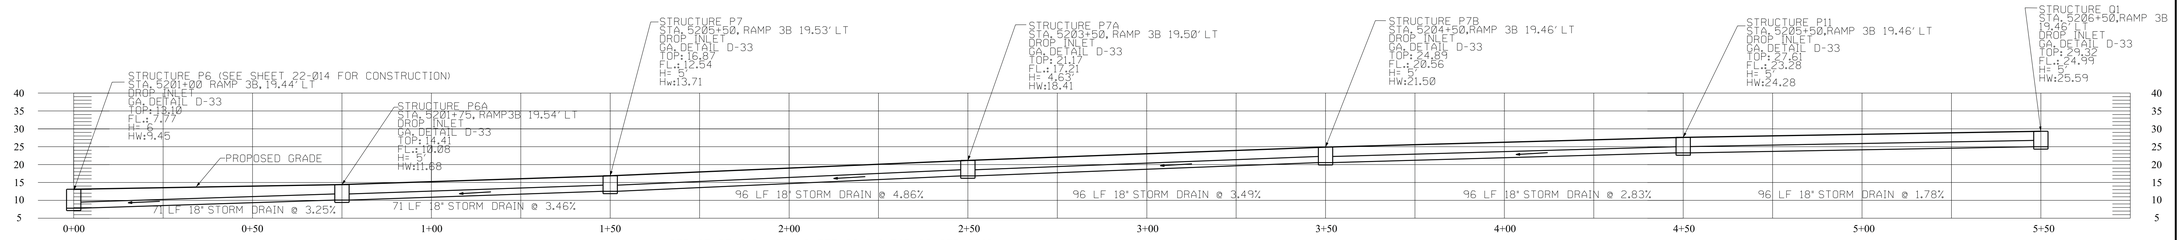

INLET P6 TO INLET Q1

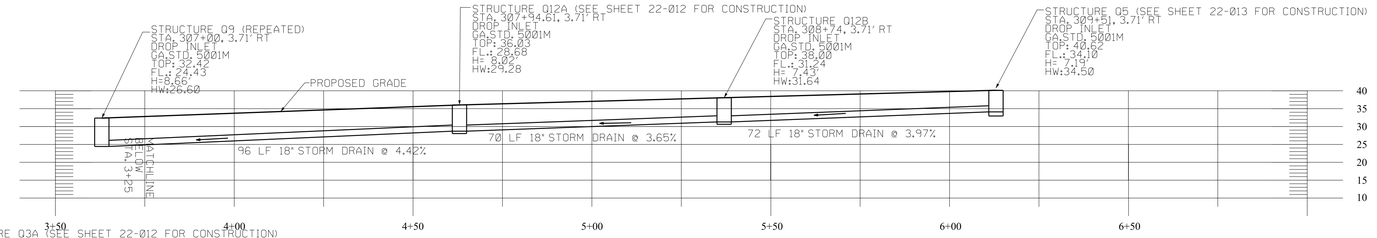

INLET Q9 TO INLET Q5

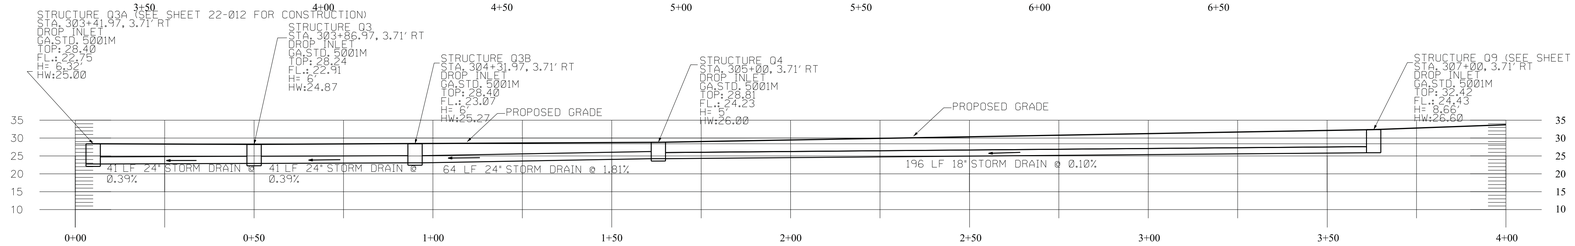

INLET Q3 TO INLET Q9

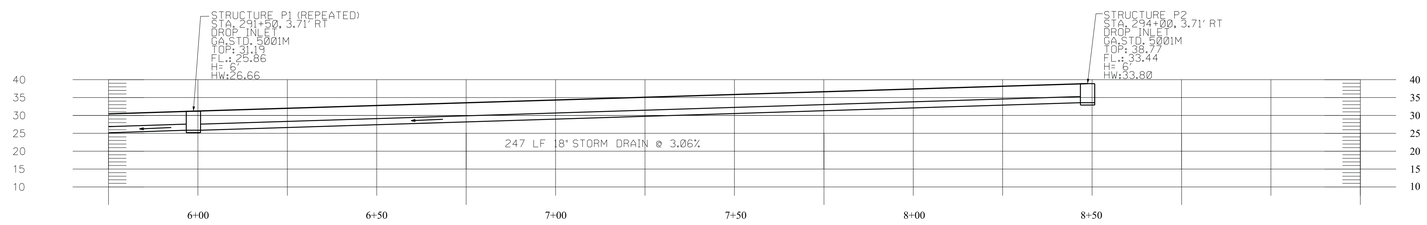

INLET P1 TO INLET P2

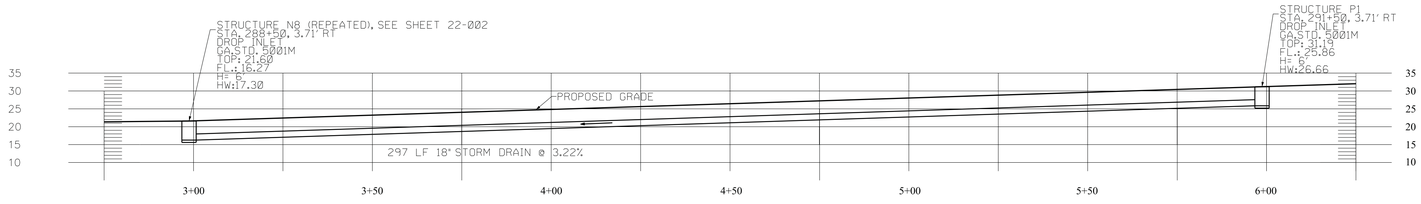

INLET N8 TO INLET P1

THE LPA GROUP
TRANSPORTATION CONSULTANTS
A UNIT OF MICHAEL BAKER CORPORATION
3595 ENGINEERING DRIVE
NORCROSS, GEORGIA 30092
(770) 263-9118

1 INCH = 20 FT VERT.
1 INCH = 20 FT HORIZ.

REVISION DATES

STATE OF GEORGIA
DEPARTMENT OF TRANSPORTATION
OFFICE: INNOVATIVE PROGRAM DELIVERY

DRAINAGE PROFILES

DRAWING No. 22-003