DEPARTMENT OF TRANSPORTATION
STATE OF GEORGIA

JIMMY DELOACH PARKWAY EXTENSION FROM
SR 307/BOURNE AVE TO SR 21/AUGUSTA ROAD
OVERHEAD/SUBSURFACE UTILITY ENGINEERING
CHATHAM COUNTY

Proj. No. CSMSL-0008-00(690)
P. I. No. 0008690

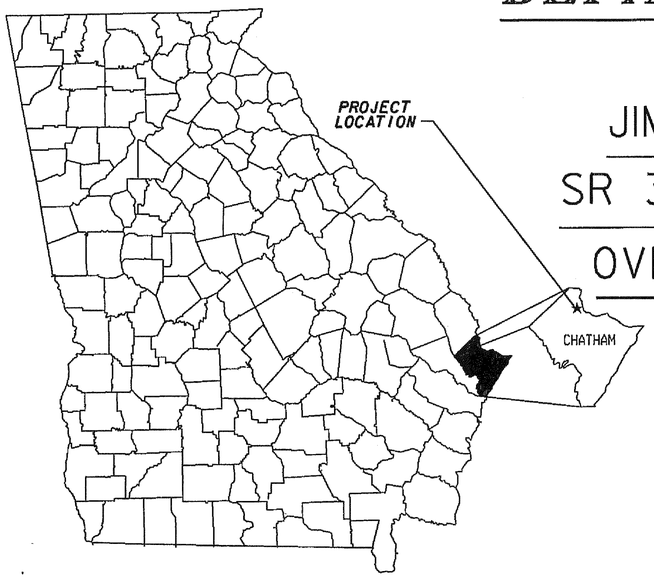

INDEX OF DRAWINGS	DWG. NO.
KEY MAP	24-0A
GENERAL NOTES	24-0B
LEGEND	24-0C
POLE DATA	24-0D THRU 24-0E
PLAN DRAWINGS	24-01 THRU 24-19

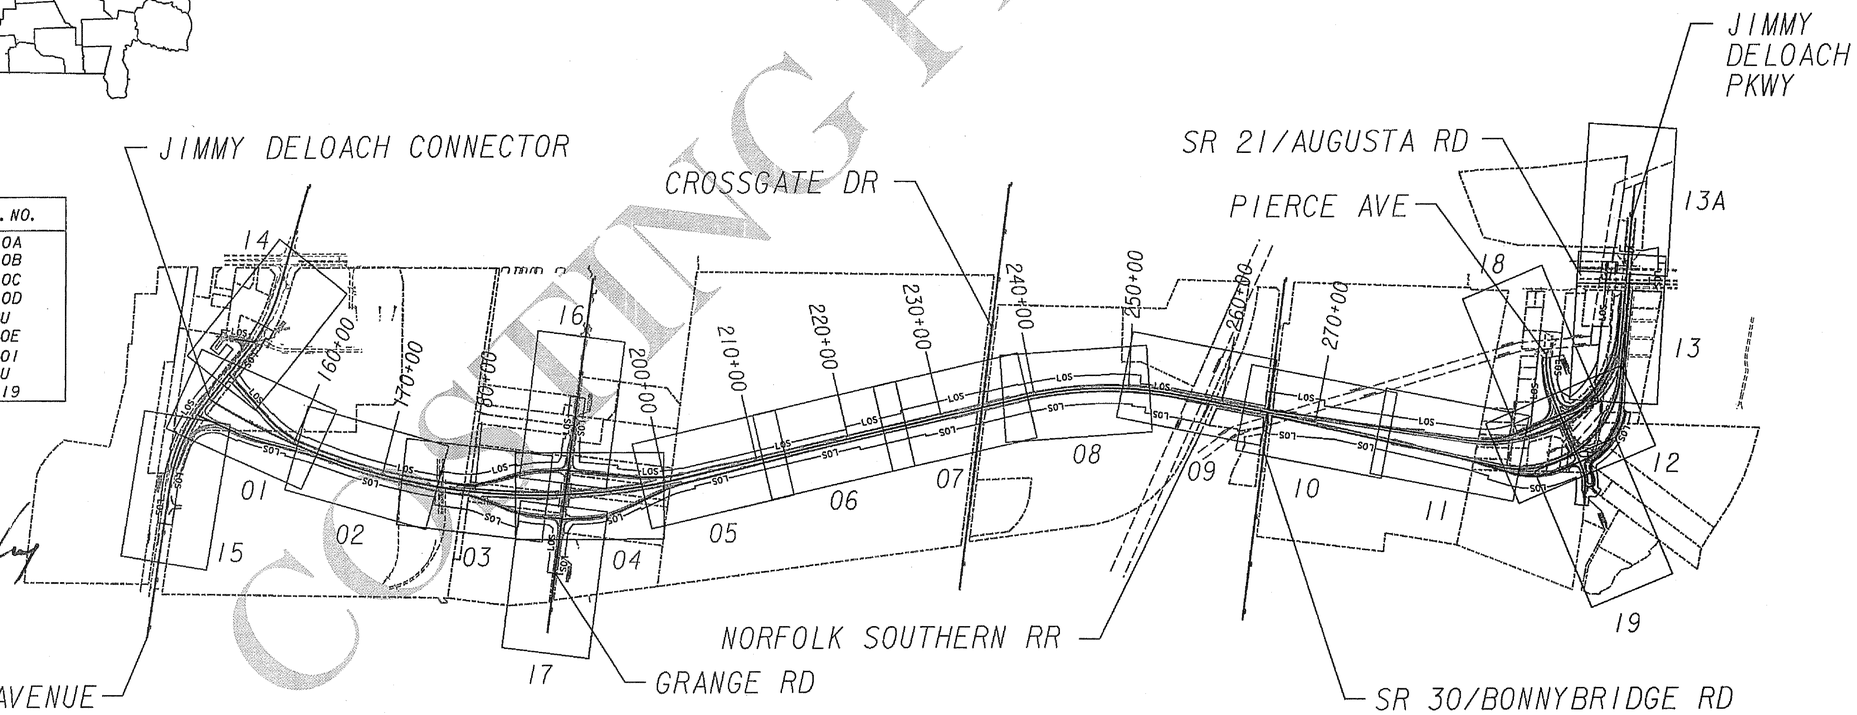

GEORGIA REGISTERED PROFESSIONAL No. 2468 LAND SURVEYOR THOMAS W. HURLEY
12-30-10

COSTING PLANS

PLAN RELEASE			
DRAWN BY	DATE	CHECKED BY	DATE
BGC	10/04/10	BC	12/07/10
BGC	12/07/10	TWH	12/08/10
BGC	12/09/10	RC	12/09/10
BGC	12/13/10	RWS	12/12/10

TBE PROJECT NUMBER
GA-095-007-04

TBE CONTACT
THOMAS W. HURLEY, R. L. S.

TBE GROUP
PEACHTREE CORPORATE CENTER
6649 PEACHTREE INDUSTRIAL BLVD.
SUITE J, NORCROSS GA 30092-4302
TELEPHONE: 678.421.0080

NOT TO SCALE

REVISION DATES

STATE OF GEORGIA
DEPARTMENT OF TRANSPORTATION
OFFICE: UTILITIES, JUN BIRNKAMMER, EIT
UTILITY PLANS
JIMMY DELOACH CONNECTOR
P. I. NO. 0008690

DRAWING No. 24-0A