VOID

23-JUL-2013 14:28	2:28:53 PM	0008690_22-001-22-02018	Y:\Roadways\126379\0008690\Dgn\0008690_22-001-22-020.dgn	STATE	PROJECT NUMBER	SHEET NO.	TOTAL SHEETS
JParks		GDOT_11x17.pen		GA	CSWSL-0008-00(690)	210	730

RELEASED FOR CONSTRUCTION - 07-23-13

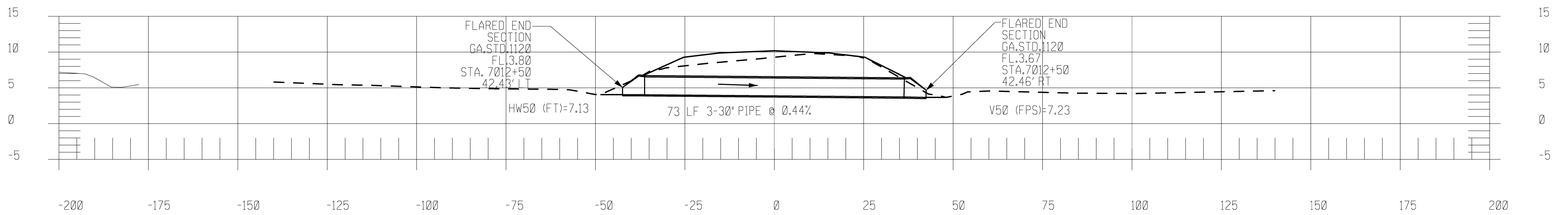

7012+50
SONNY DIXON INTERCHANGE
CP15

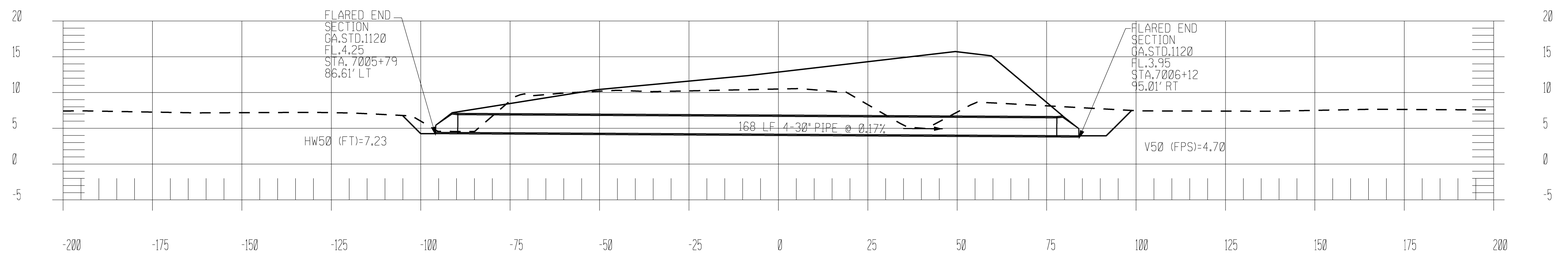

7005+97
SONNY DIXON INTERCHANGE
SKEW ANGLE 79°
CP14

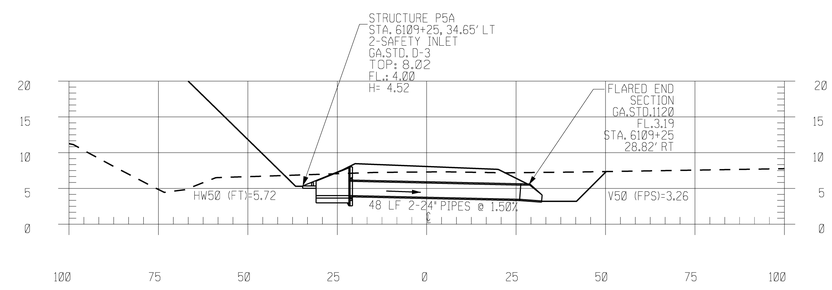

6109+25
RAMP 3C
SKEW ANGLE 90°
CP-21

THE LPA GROUP
TRANSPORTATION CONSULTANTS
A UNIT OF MICHAEL BAKER CORPORATION
3595 ENGINEERING DRIVE
NORCROSS, GEORGIA 30092
(770) 263-9118

1 INCH = 10 FT VERT.
1 INCH = 20 FT HORIZ.

REVISION DATES		

STATE OF GEORGIA
DEPARTMENT OF TRANSPORTATION
OFFICE: INNOVATIVE PROGRAM DELIVERY

DRAINAGE CROSS SECTIONS

DRAWING No. 22-019

3/1/2007 SUXSEW