| 12/30/2010 10:16:40 AM | Plot file | COUNTY | PROJECT NUMBER | SHEET NO. | TOTAL SHEETS |
|---|---|---|---|---|---|
| USER:bgc | C:\GDOT\GDOTROAD\tables\Gplotborder-utilities-half.tbl | CHATHAM | CSMSL-0008-00(690) | | |

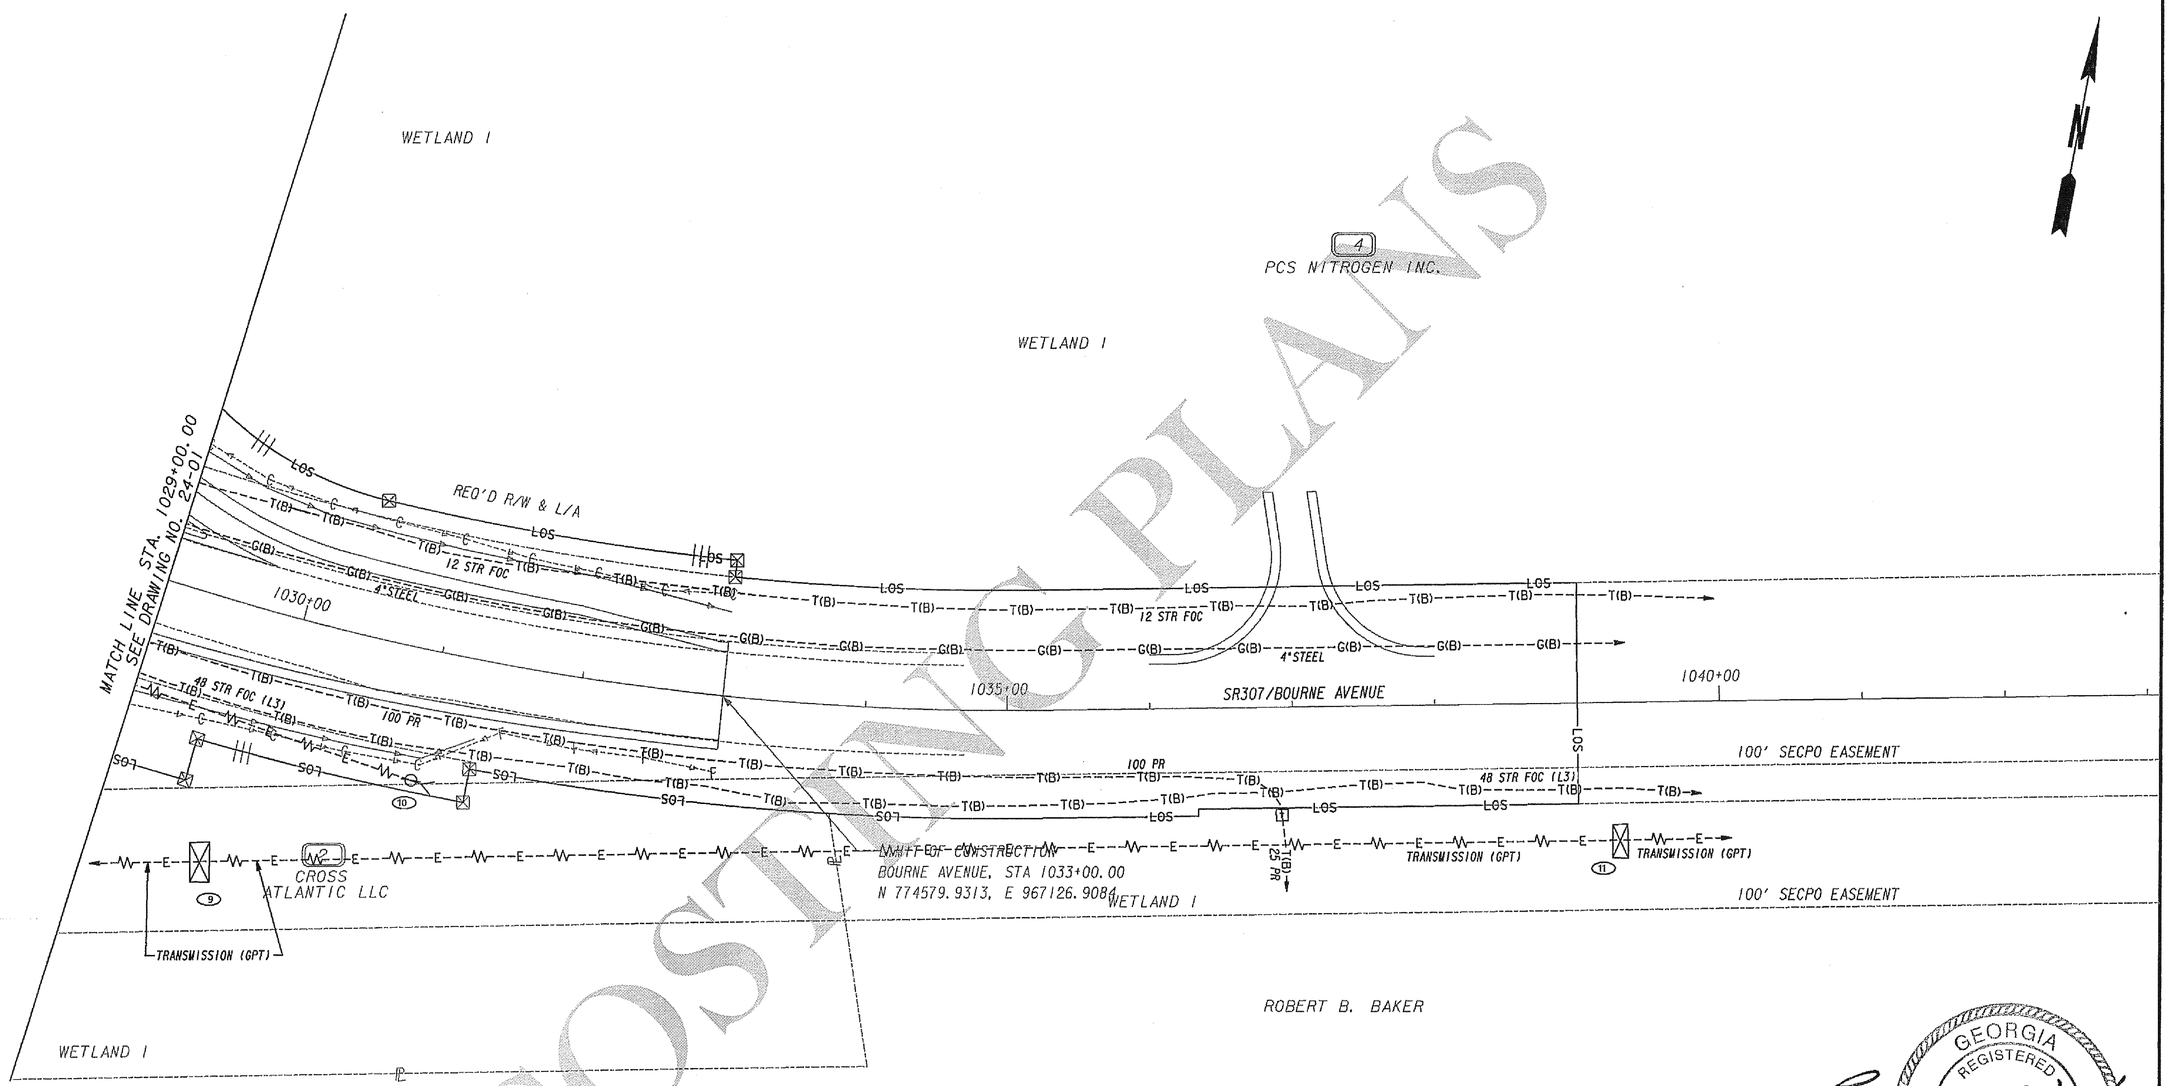


COSTING PLANS

GEORGIA REGISTERED PROFESSIONAL No. 2400 LAND SURVEYOR THOMAS W. HURLEY

12-30-10

| PLAN RELEASE | | | |
|---|---|---|---|
| DRAWN BY | DATE | CHECKED BY | DATE |
| BGC | 10/04/10 | BC | 12/07/10 |
| BGC | 12/07/10 | TWH | 12/08/10 |
| BGC | 12/09/10 | RC | 12/09/10 |
| BGC | 12/13/10 | RWS | 12/12/10 |

TBE PROJECT NUMBER
GA-095-007-04

TBE CONTACT
THOMAS W. HURLEY, R.L.S.

TBE GROUP
PEACHTREE CORPORATE CENTER
6649 PEACHTREE INDUSTRIAL BLVD.
SUITE J, NORCROSS, GA 30092-4302
TELEPHONE: 678.421.0080

SCALE IN FEET
0 50 100 200

REVISION DATES

STATE OF GEORGIA
DEPARTMENT OF TRANSPORTATION
OFFICE: UTILITIES, JUN BIRNKAMMER, EIT

UTILITY PLANS
JIMMY DELOACH CONNECTOR

P. I. NO. 0008690

DRAWING No. 24-15