STATE	PROJECT NUMBER	SHEET NO.	TOTAL SHEETS
GA	CSMSL-0008-00(690)		

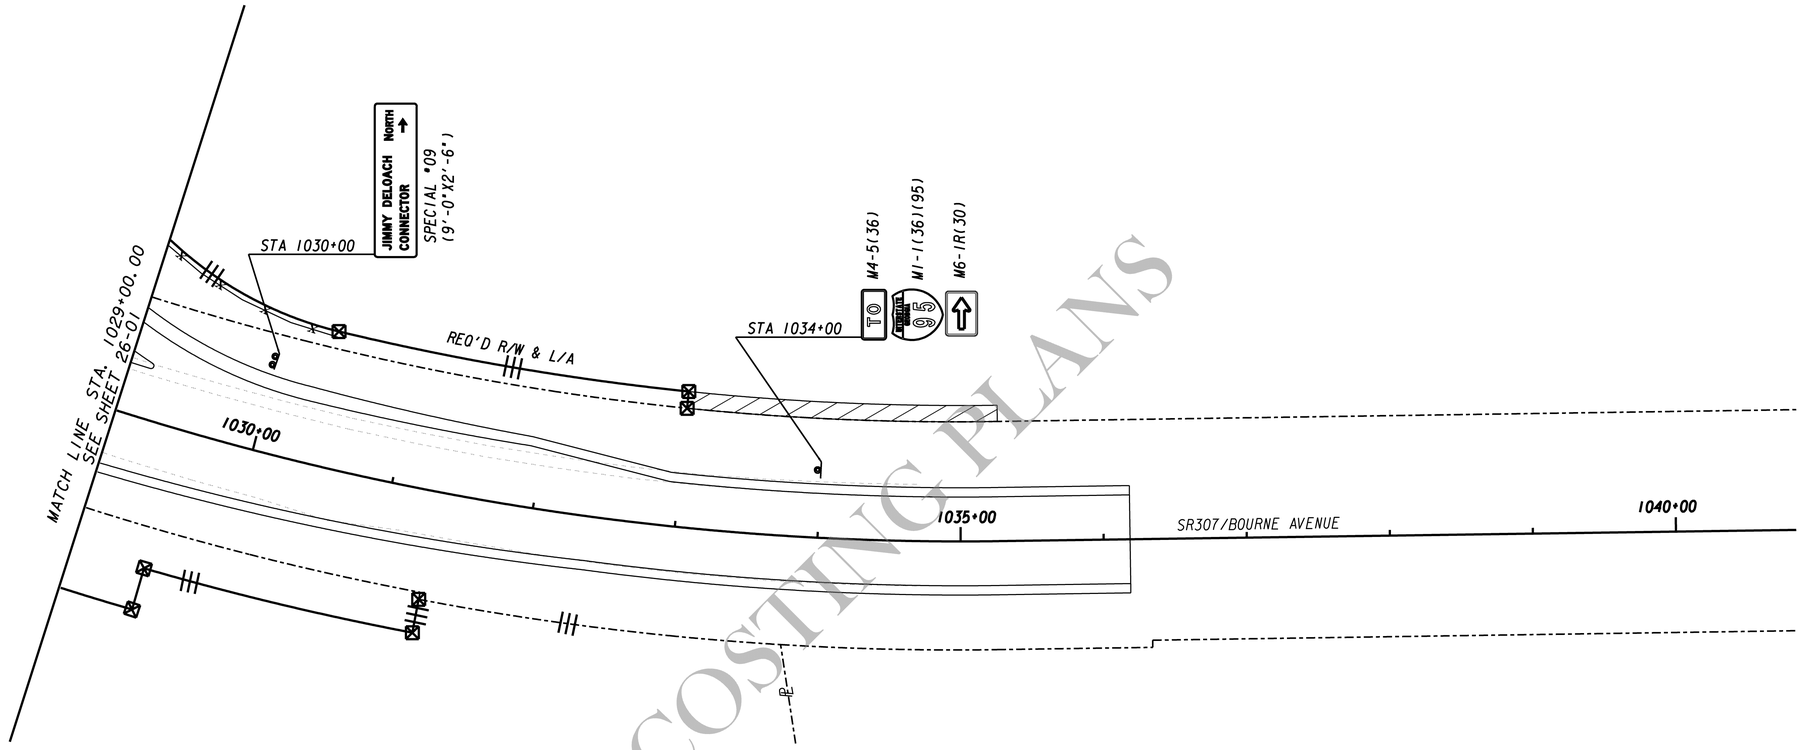

COSTING PLANS

PROPERTY AND EXISTING R/W LINE
REQUIRED R/W LINE
CONSTRUCTION LIMITS
EASEMENT FOR CONSTR & MAINTENANCE OF SLOPES
EASEMENT FOR CONSTR OF SLOPES
EASEMENT FOR CONSTR OF DRIVES

BEGIN LIMIT OF ACCESS.....BLA
END LIMIT OF ACCESS.....ELA
LIMIT OF ACCESS
REQ'D R/W & LIMIT OF ACCESS
4' WOVEN WIRE FENCE

PARSONS
3577 PARKWAY LANE, SUITE 100
NORCROSS, GA 30092

COSTING PLANS
FOR DESIGN-BUILD

SCALE IN FEET
0 50 100 200

REVISION DATES

STATE OF GEORGIA
DEPARTMENT OF TRANSPORTATION
OFFICE: INNOVATIVE PROGRAM DELIVERY

SIGNING AND MARKING PLANS
SR307/BOURNE AVENUE

STA. 1029+00.00 TO
END CONSTRUCTION

DRAWING No. 26-15