STATE	PROJECT NUMBER	SHEET NO.	TOTAL SHEETS
GA	CSMSL-0008-00(690)	303	730

RELEASED FOR CONSTRUCTION - 07-23-13

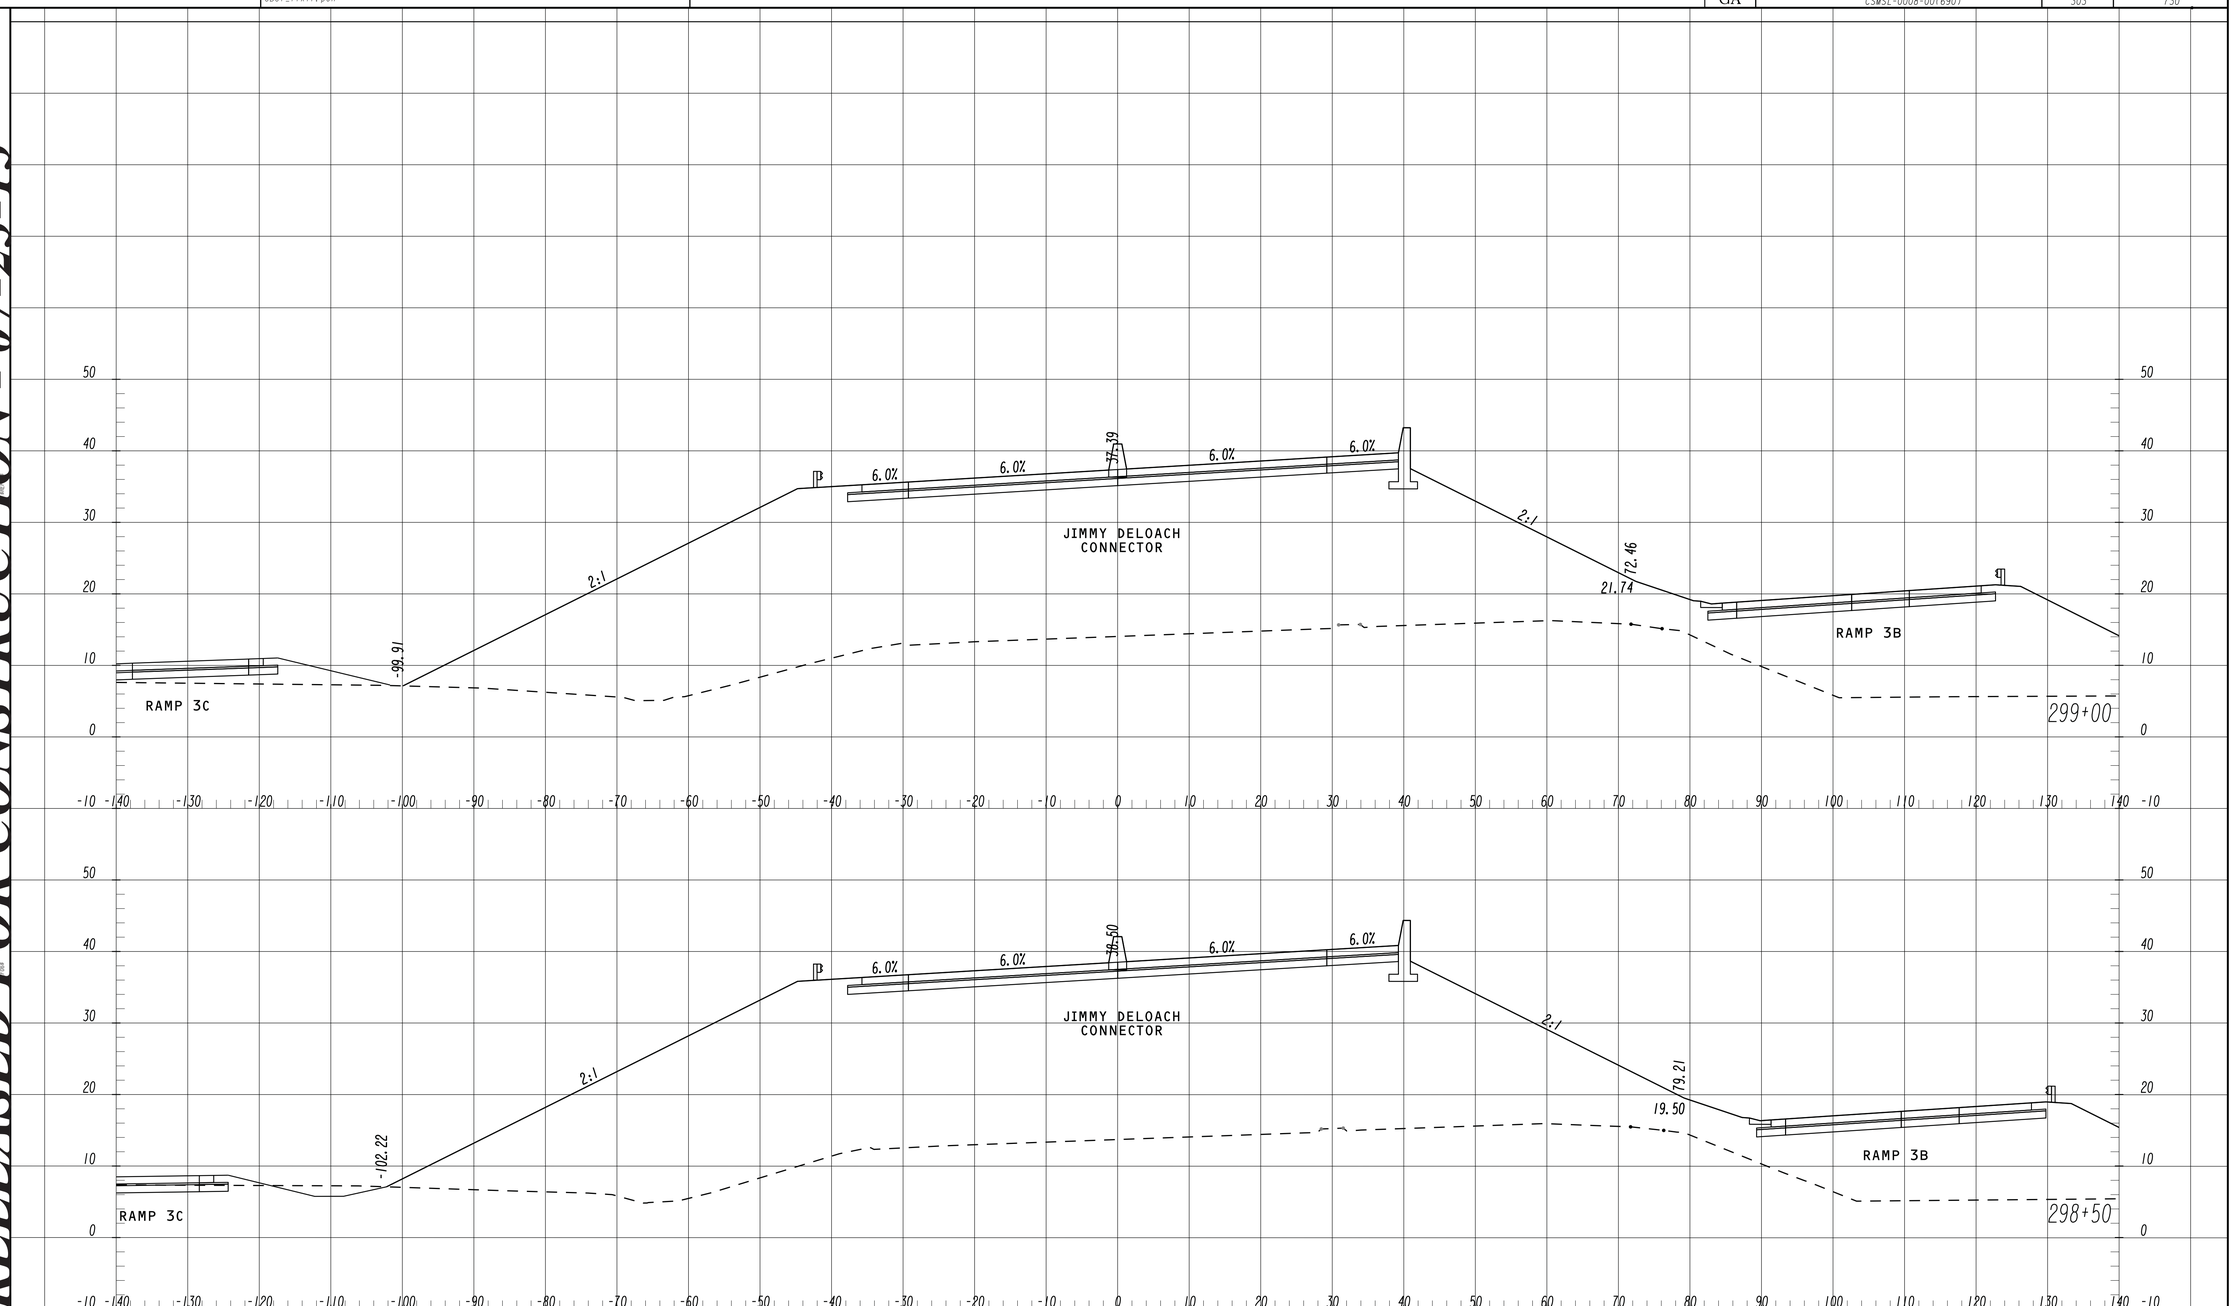

THE LPA GROUP
TRANSPORTATION CONSULTANTS
A UNIT OF MICHAEL BAKER CORPORATION
3595 ENGINEERING DRIVE
NORCROSS, GEORGIA 30092
(770) 263-9118

1 INCH = 10 FT VERT.
1 INCH = 10 FT HORIZ.

REVISION DATES

STATE OF GEORGIA
DEPARTMENT OF TRANSPORTATION
OFFICE: INNOVATIVE PROGRAM DELIVERY

CROSS SECTIONS

JIMMY DELOACH CONNECTOR

DRAWING No. 23-092

3/1/2007 SUXSEW