VOID

RELEASED FOR CONSTRUCTION - 07-23-13

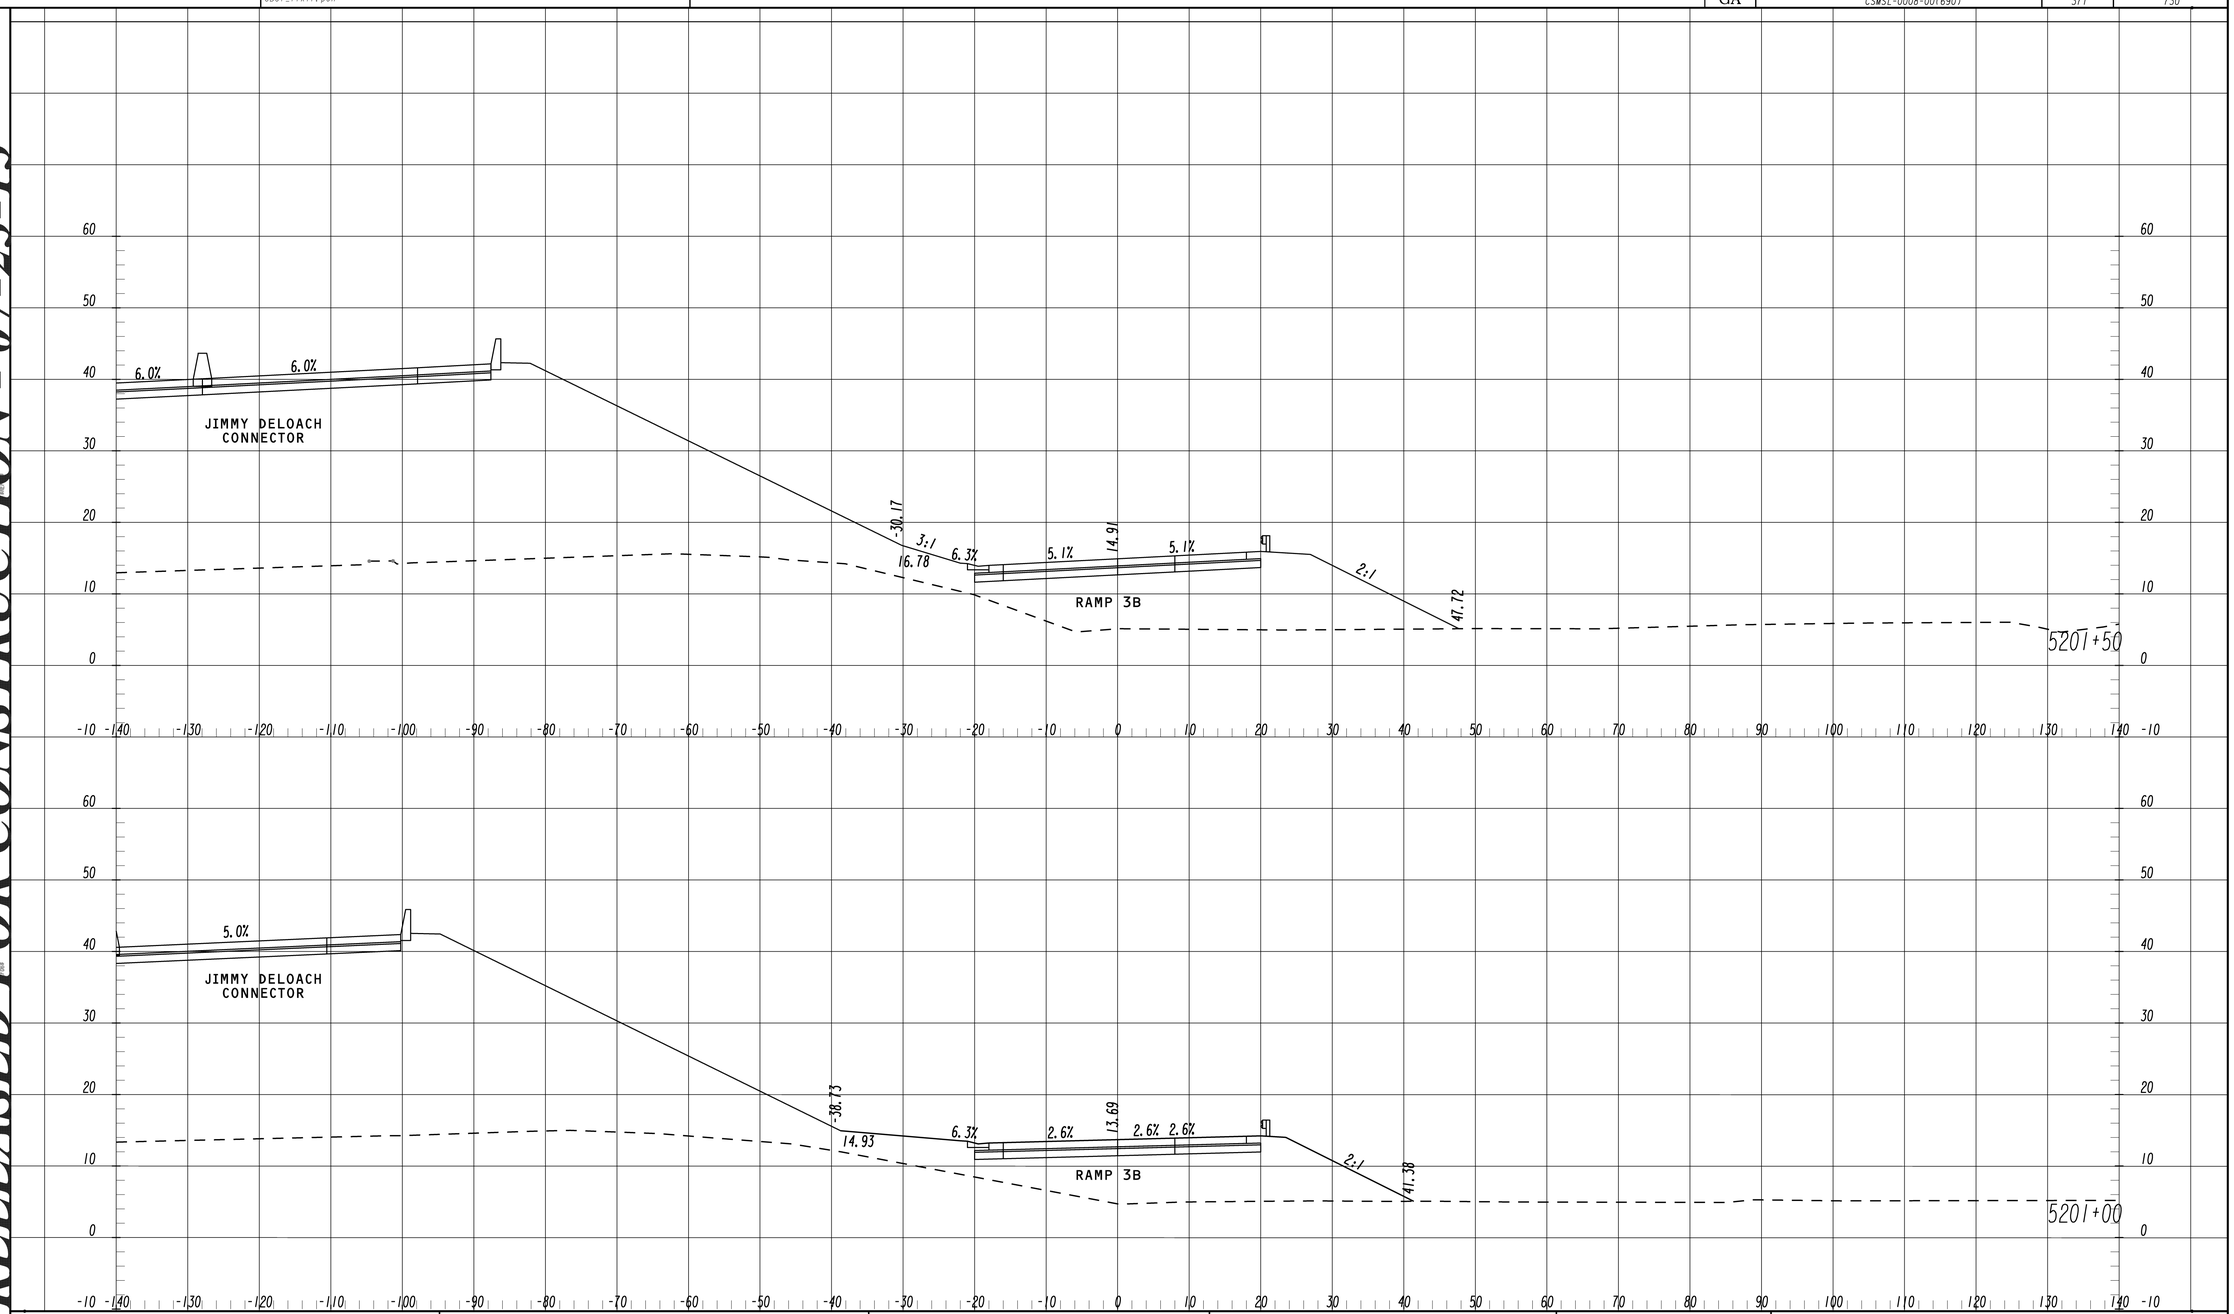

THE LPA GROUP
TRANSPORTATION CONSULTANTS
A UNIT OF MICHAEL BAKER CORPORATION
3595 ENGINEERING DRIVE
NORCROSS, GEORGIA 30092
(770) 263-9118

1 INCH = 10 FT VERT.
1 INCH = 10 FT HORIZ.

REVISION DATES

STATE OF GEORGIA
DEPARTMENT OF TRANSPORTATION

OFFICE: INNOVATIVE PROGRAM DELIVERY

CROSS SECTIONS

RAMP 3B

DRAWING No. 23-160

3/1/2007 SUXSEW