VOID

23-JUL-2013 15:15	3:15:35 PM	0008690_26-012	Y:\Roadways\126379\0008690\Dgn\0008690_26-012.dgn	STATE	PROJECT NUMBER	SHEET NO.	TOTAL SHEETS
JParks		GDOT_11x17.pen		GA	CSMSL-0008-00(690)	433	730

RELEASED FOR CONSTRUCTION - 07-23-13

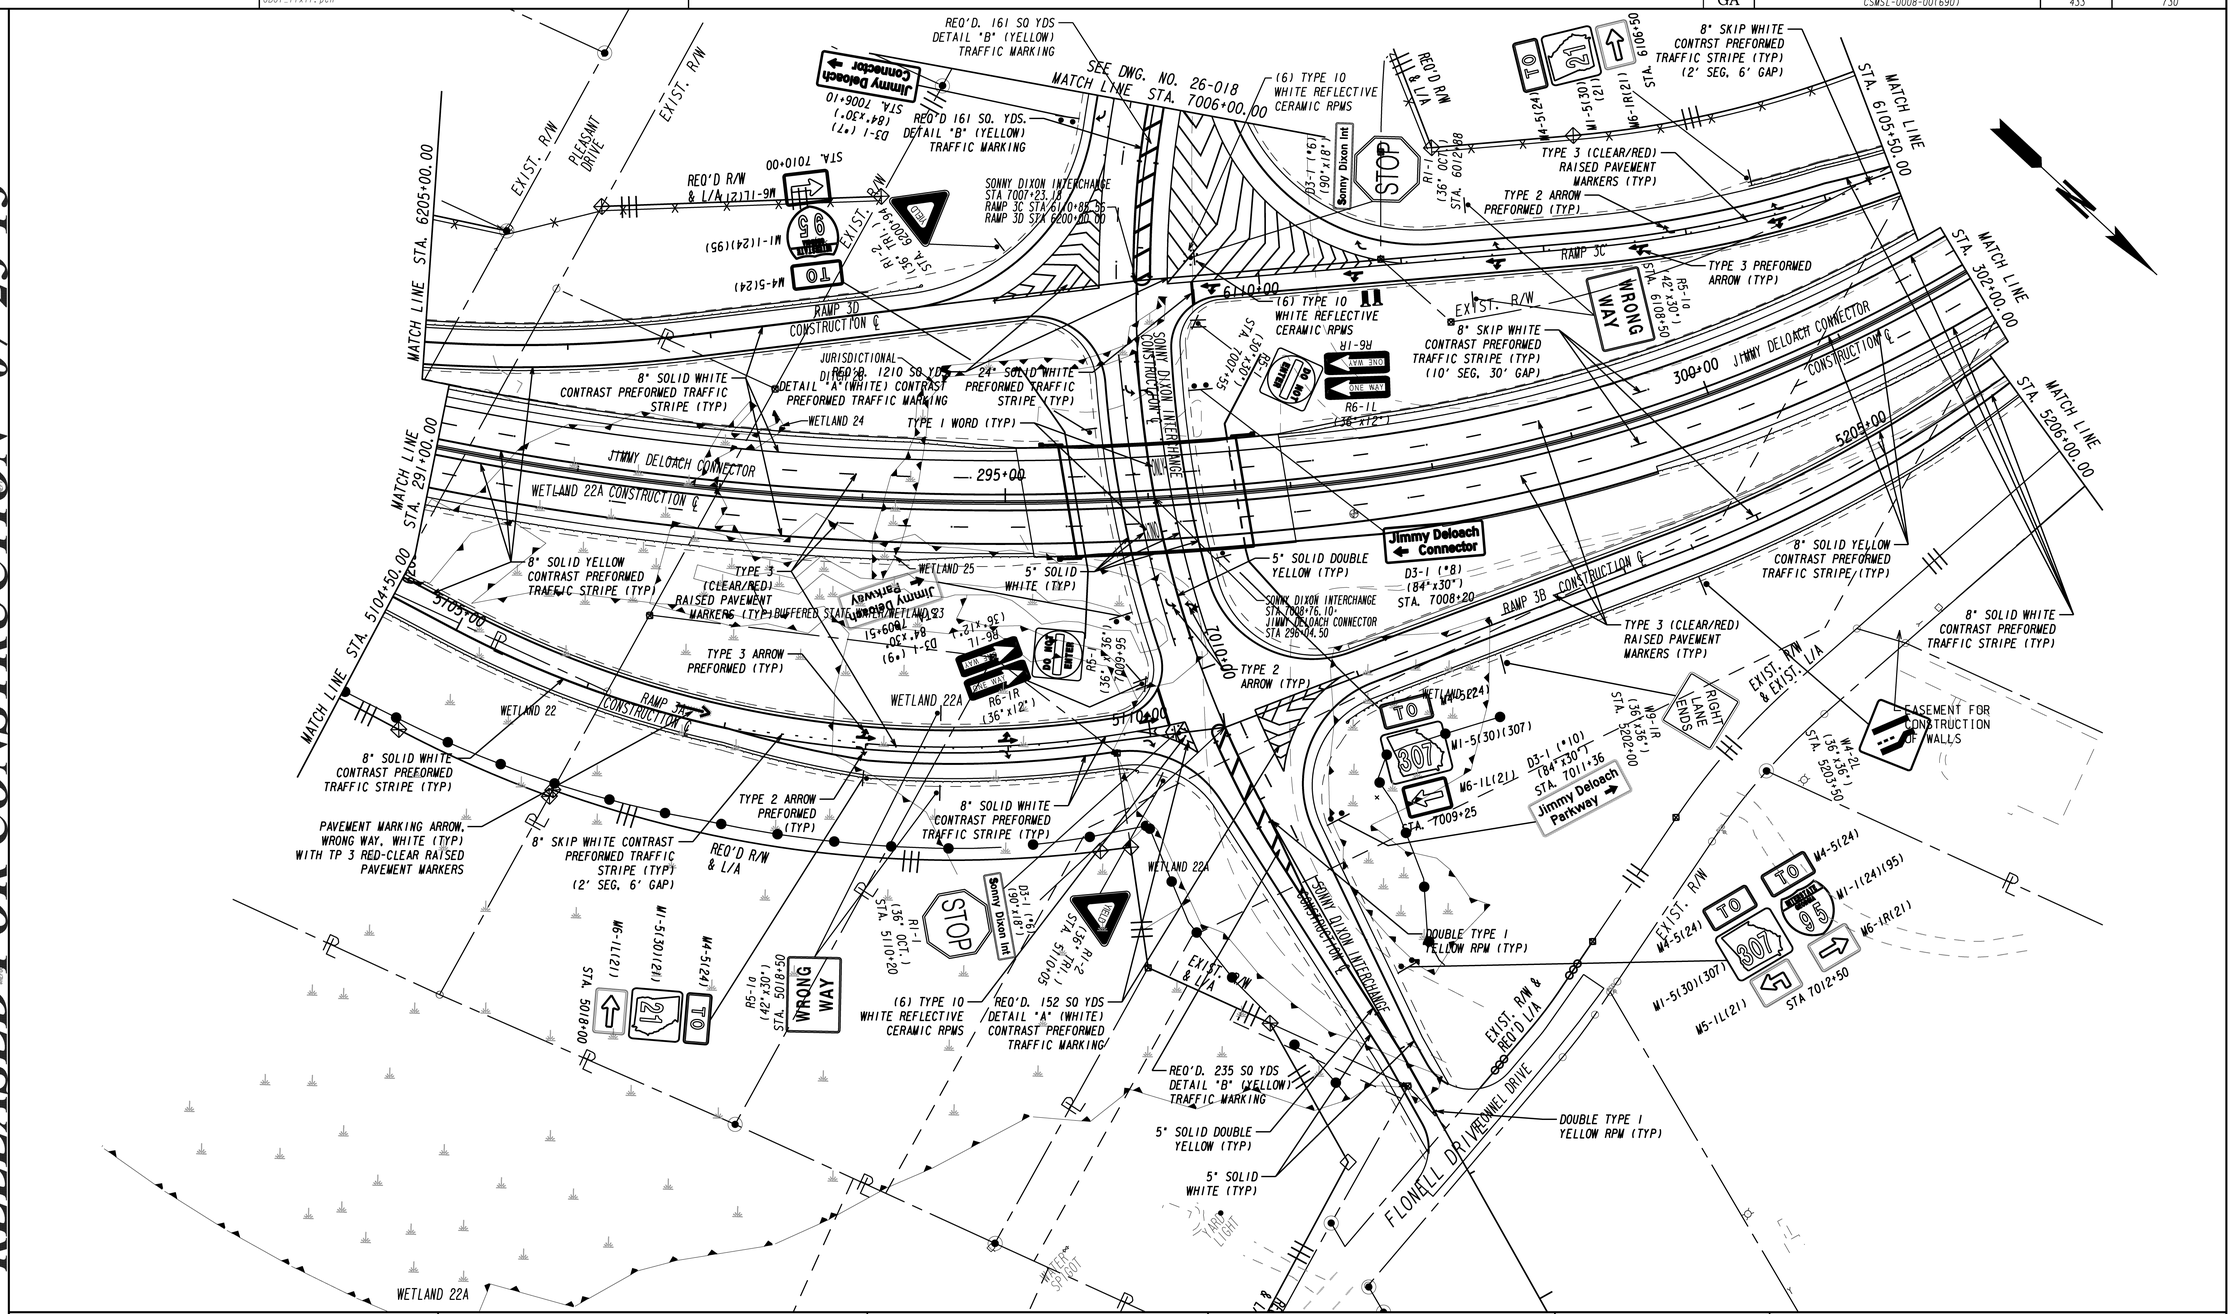

PROPERTY AND EXISTING R/W LINE	
REQUIRED R/W LINE	
CONSTRUCTION LIMITS	
EASEMENT FOR CONSTR & MAINTENANCE OF SLOPES	
EASEMENT FOR CONSTR OF SLOPES	
EASEMENT FOR CONSTR OF DRIVES	

BEGIN LIMIT OF ACCESS.....BLA
END LIMIT OF ACCESS.....ELA
LIMIT OF ACCESS
REQ'D R/W & LIMIT OF ACCESS

THE LPA GROUP
TRANSPORTATION CONSULTANTS
A UNIT OF MICHAEL BAKER CORPORATION
3595 ENGINEERING DRIVE
NORCROSS, GEORGIA 30092
(770) 263-9118

SCALE IN FEET
0 50 100 200

REVISION DATES

STATE OF GEORGIA
DEPARTMENT OF TRANSPORTATION
OFFICE: INNOVATIVE PROGRAM DELIVERY

SIGNING AND MARKING PLANS

JDC STA. 291+00 TO STA. 302+00

DRAWING No. 26-012

3/1/2007 GPLN