RELEASED FOR CONSTRUCTION: 05/21/2013

STATE	PROJECT NUMBER	SHEET NO.	TOTAL SHEETS
GA.	CSMSL-0008-00(690)	447	730

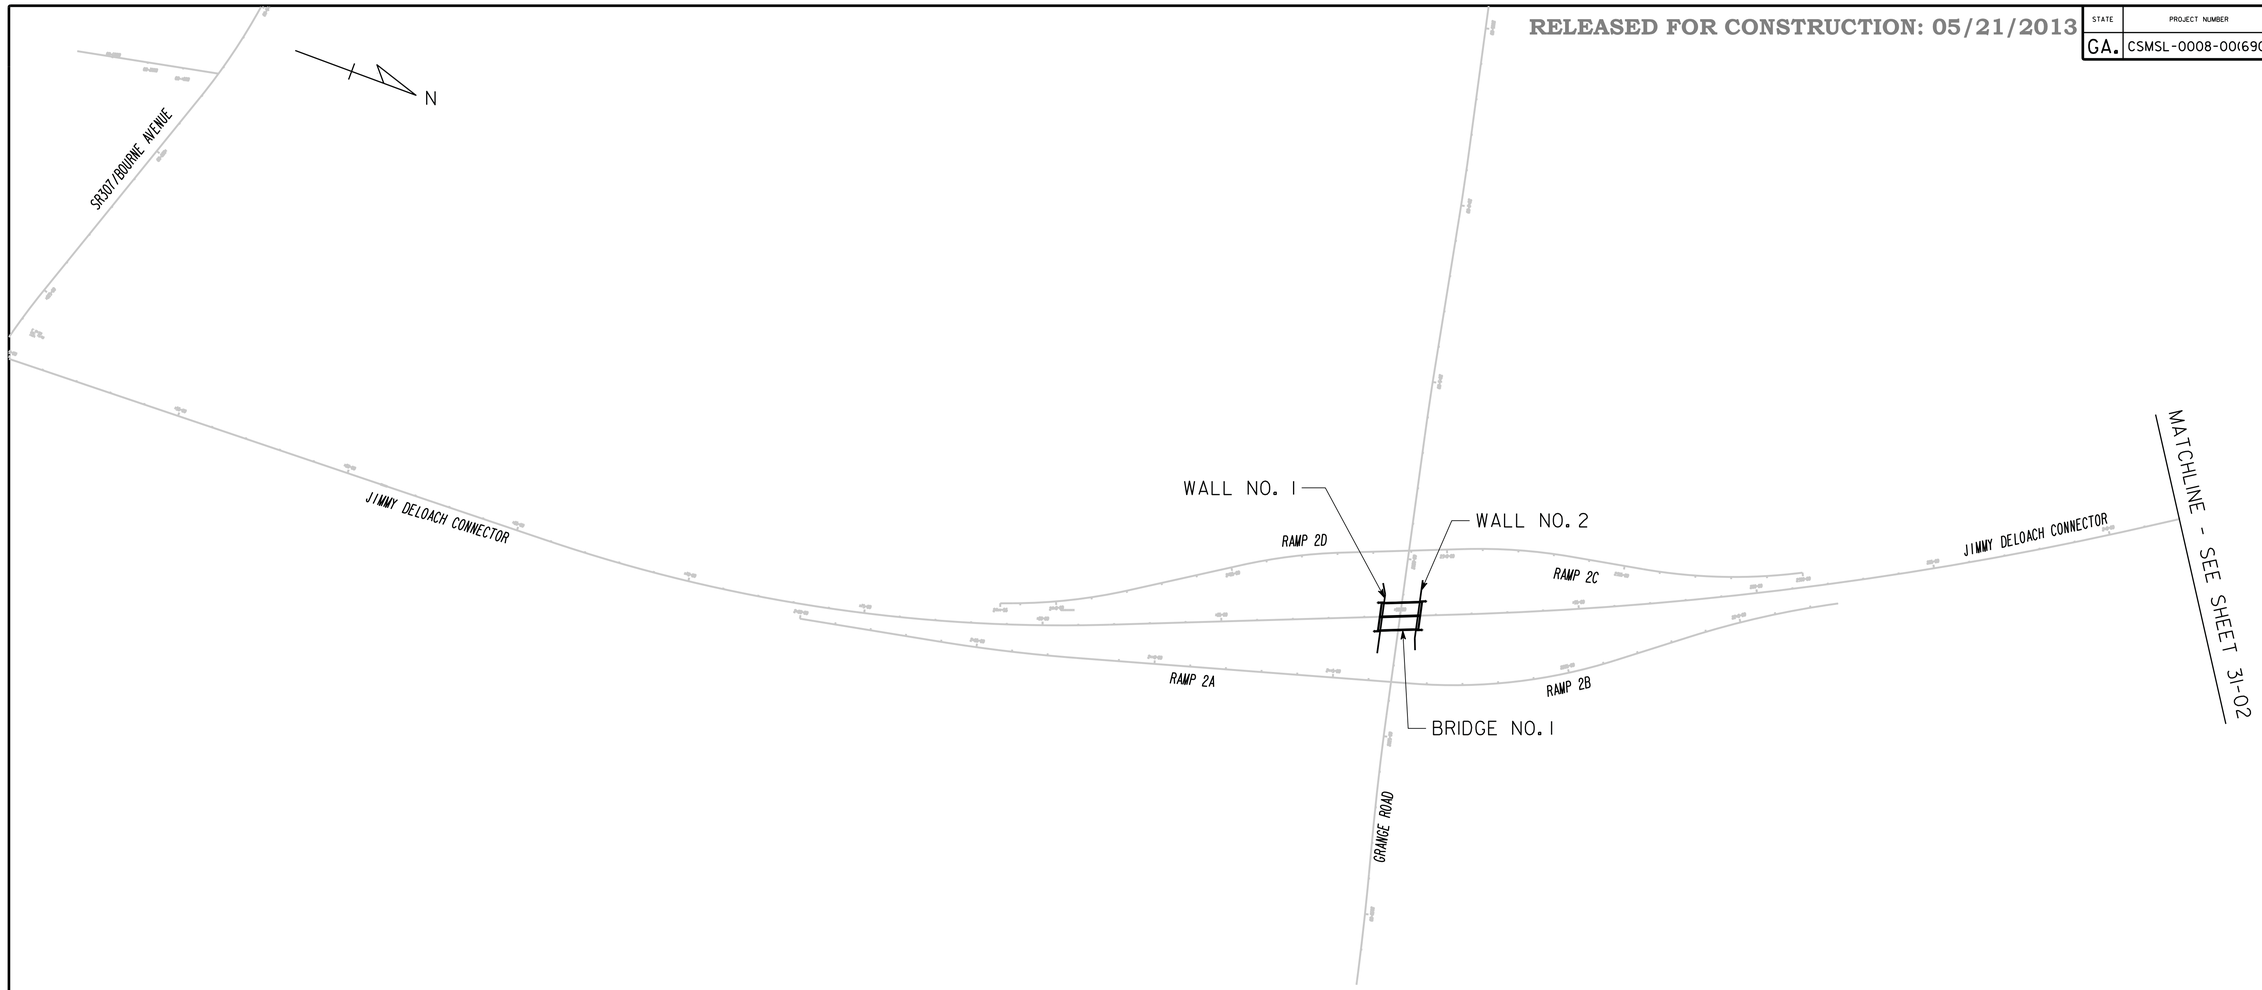

P.I. NO. 0008690

THE LPA GROUP
A UNIT OF MICHAEL BAKER CORPORATION

THE LPA GROUP INCORPORATED
TRANSPORTATION CONSULTANTS
3595 ENGINEERING DRIVE
NORCROSS, GEORGIA 30092
(770) 263-9118

GEORGIA
DEPARTMENT OF TRANSPORTATION
ENGINEERING DIVISION-OFFICE OF BRIDGES AND STRUCTURES

STRUCTURE LOCATIONS
JIMMY DELOACH CONNECTOR
CHATHAM COUNTY CSMSL-0008-00(690)

5-21-13
GEORGIA REGISTERED NO. 24732 PROFESSIONAL ENGINEER ALBERT W. BOWMAN

DATE	REVISIONS	BY

SCALE: 1" = 200'-0" JULY 2013

DRAWING NO. 31-01
WALL SHEET 1 OF 3

DESIGNED BSB	CHECKED ANZ	REVIEWED WMD/DLC
DRAWN BSB	DESIGN GROUP AWB/SKG	APPROVED BFR

1 INCH WHEN PRINTED FULL SIZE

8/7/2013 11:01:13 AM R:\126379\Walls\v8\final\SL-01.dgn