VOID

RELEASED FOR CONSTRUCTION: 08/02/2013

STATE	PROJECT NUMBER	SHEET NO.	TOTAL SHEETS
GA.	CSMSL-0008-00(690)	467	730

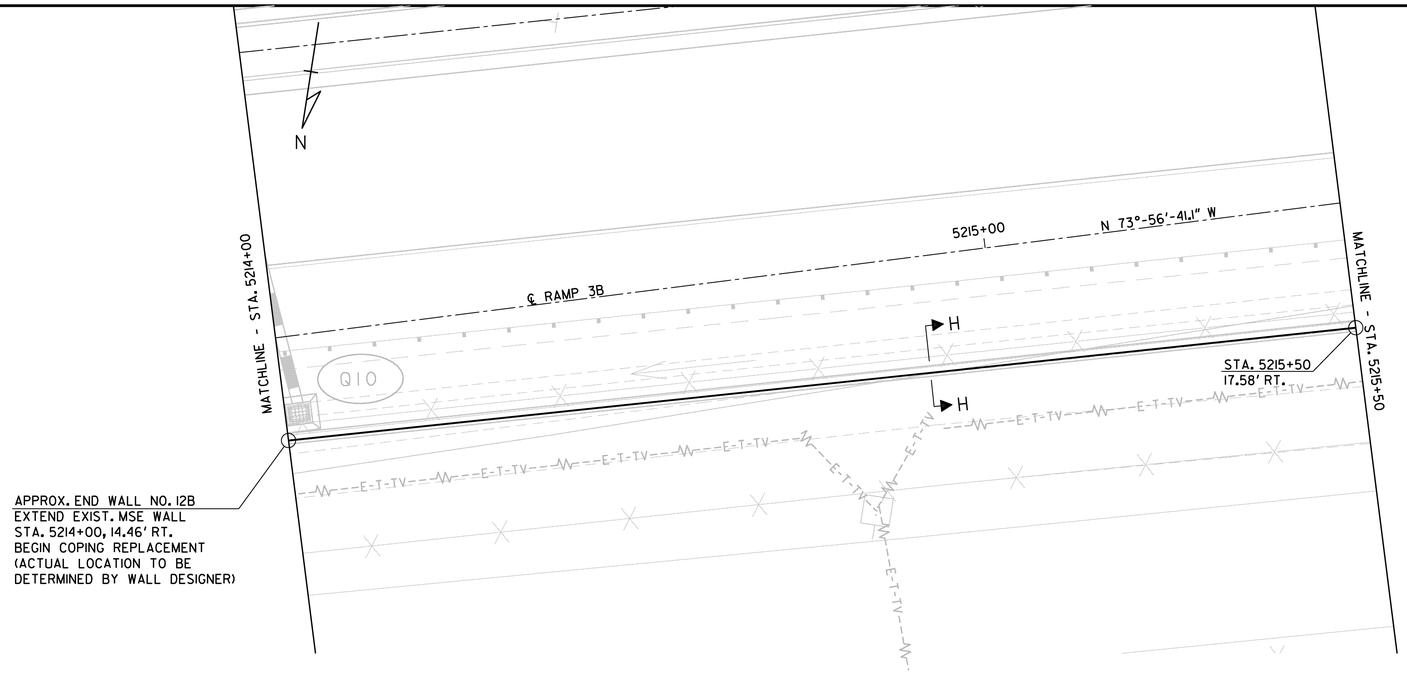

PLAN

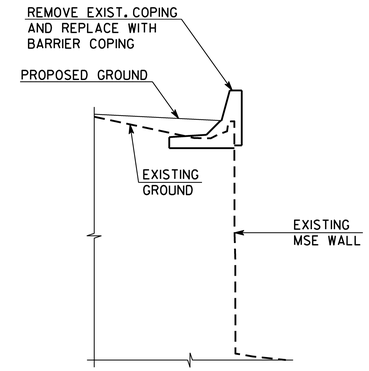

SECTION H-H
NOT TO SCALE

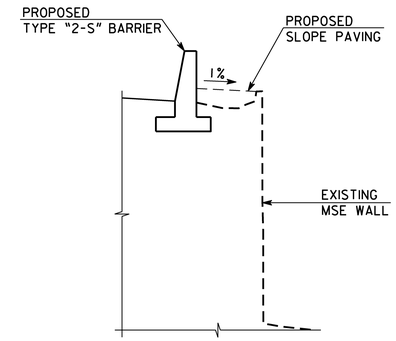

SECTION J-J
NOT TO SCALE

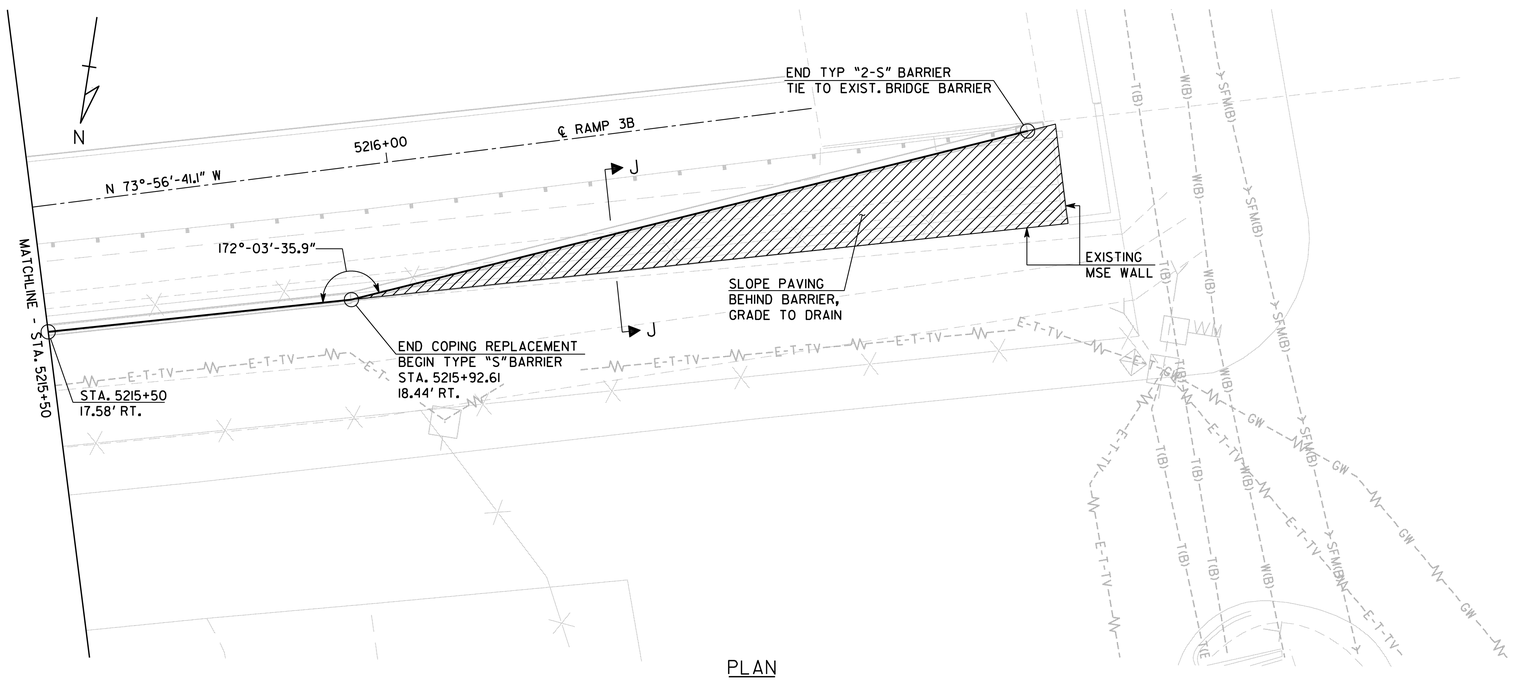

PLAN

SUMMARY OF QUANTITIES

PAY ITEM NUMBER	QUANTITY	UNIT	PAY ITEM
627-1160	193	LF	TRAFFIC BARRIER H, WALL NO - 12C
621-6200	98	LF	CONCRETE SIDE BARRIER, TP 2-S

THIS IS A DESIGN BUILD PROJECT AND QUANTITIES PROVIDED ARE FOR INFORMATION ONLY.

WALL NO. 12C

THE LPA GROUP
A UNIT OF CORGAN, BLACK CORPORATION

THE LPA GROUP INCORPORATED
TRANSPORTATION CONSULTANTS
3595 ENGINEERING DRIVE
NORCROSS, GEORGIA 30092
(770) 263-9118

GEORGIA
DEPARTMENT OF TRANSPORTATION
ENGINEERING DIVISION-OFFICE OF BRIDGES AND STRUCTURES

WALL PLAN - MSE COPING & BARRIER
JIMMY DELOACH CONNECTOR
CHATHAM COUNTY CSMSL-0008-00(690)

REVISIONS	DATE	BY

SCALE: 1" = 10'-0" JULY 2013

DRAWING NO. 31-021
WALL SHEET 1 OF 1

DESIGNED BSB | CHECKED ANZ | REVIEWED WMD/DLC
DRAWN BSB | DESIGN GROUP SKG | APPROVED BFR

1 INCH WHEN PRINTED FULL SIZE

8/6/2013 1:38:21 PM R:\126379\Walls\v8\final\W12-05.dgn