RELEASED FOR CONSTRUCTION: 05/21/2013

STATE	PROJECT NUMBER	SHEET NO.	TOTAL SHEETS
GA.	CSMSL-0008-00(690)	499	730

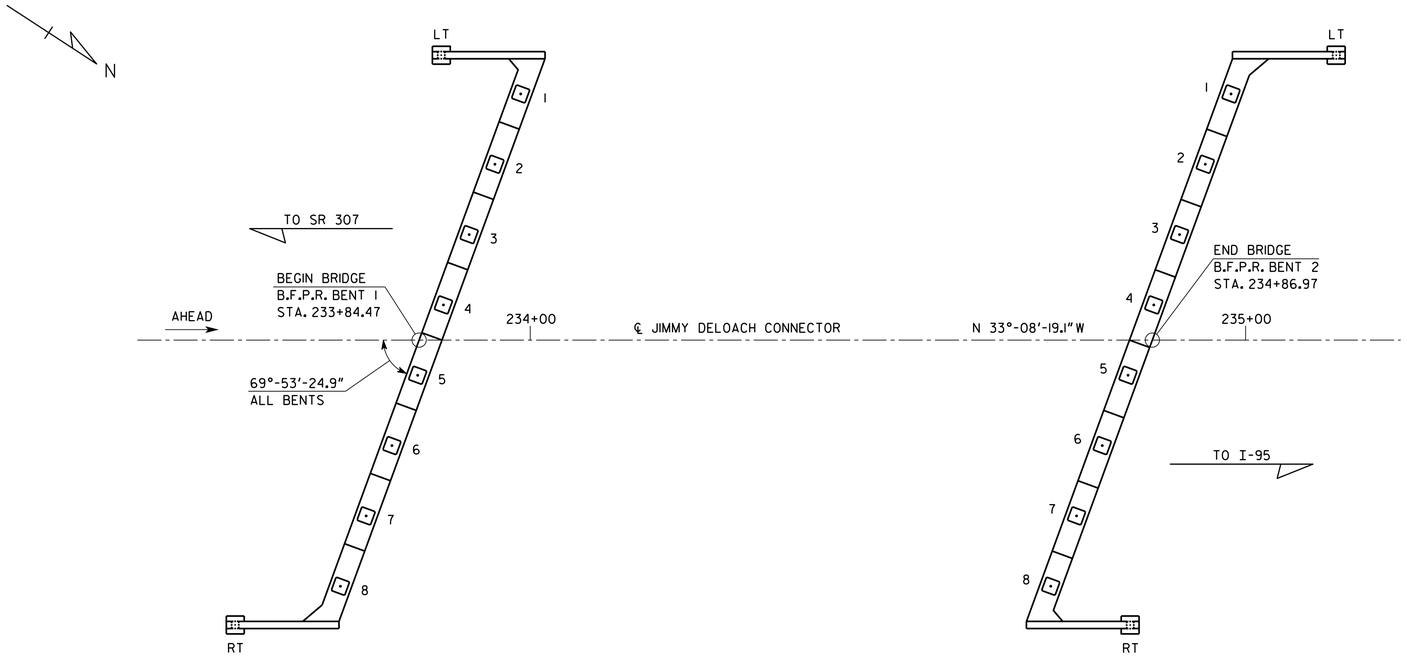

PLAN
SCALE: 1" = 1'-0"

AS-BUILT FOUNDATION DATA		
BENT	PILE NO.	PILE TIP ELEVATION
1	LT	
	1	
	2	
	3	
	4	
	5	
	6	
	7	
	8	
	RT	

AS-BUILT FOUNDATION DATA		
BENT	PILE NO.	PILE TIP ELEVATION
2	LT	
	1	
	2	
	3	
	4	
	5	
	6	
	7	
	8	
	RT	

NOTE: THIS "AS-BUILT FOUNDATION" INFORMATION SHEET IS TO BE FILLED IN BY THE PROJECT ENGINEER AND THE ENTIRE SHEET FORWARDED TO THE BRIDGE OFFICE UPON COMPLETION OF PILE DRIVING FOR POSTING TO THE PLANS AS A PERMANENT RECORD OF THE BRIDGE CONSTRUCTION.

PROJECT ENGINEER DATE

( )
AREA CODE TELEPHONE NUMBER

BRIDGE NO. 2

THE LPA GROUP
A UNIT OF MICHAEL BAKER CORPORATION

THE LPA GROUP INCORPORATED
TRANSPORTATION CONSULTANTS
3595 ENGINEERING DRIVE
NORCROSS, GEORGIA 30092
(770) 263-9118

GEORGIA
DEPARTMENT OF TRANSPORTATION
ENGINEERING DIVISION-OFFICE OF BRIDGES AND STRUCTURES

AS BUILT FOUNDATION DETAILS
JIMMY DELOACH CONNECTOR
OVER CROSSGATE ROAD
CHATHAM COUNTY CSMSL-0008-00(690)

SCALE: AS SHOWN JULY 2013

DESIGNED BSB CHECKED ANZ REVIEWED DLC/WMD
DRAWN BSB DESIGN GROUP AWB/SKG APPROVED BFR

DATE
REVISIONS
BY

DRAWING NO. 35-17
BRIDGE SHEET 8 OF 9

1 INCH WHEN PRINTED FULL SIZE

8/6/2013 1:39:10 PM R:\126379\Bridge\CROSSGATE\final\B0208-ABF.dgn