STATE	PROJECT NUMBER	SHEET NO.	TOTAL SHEETS
GA.	CSMSL-0008-00(690)	522	730

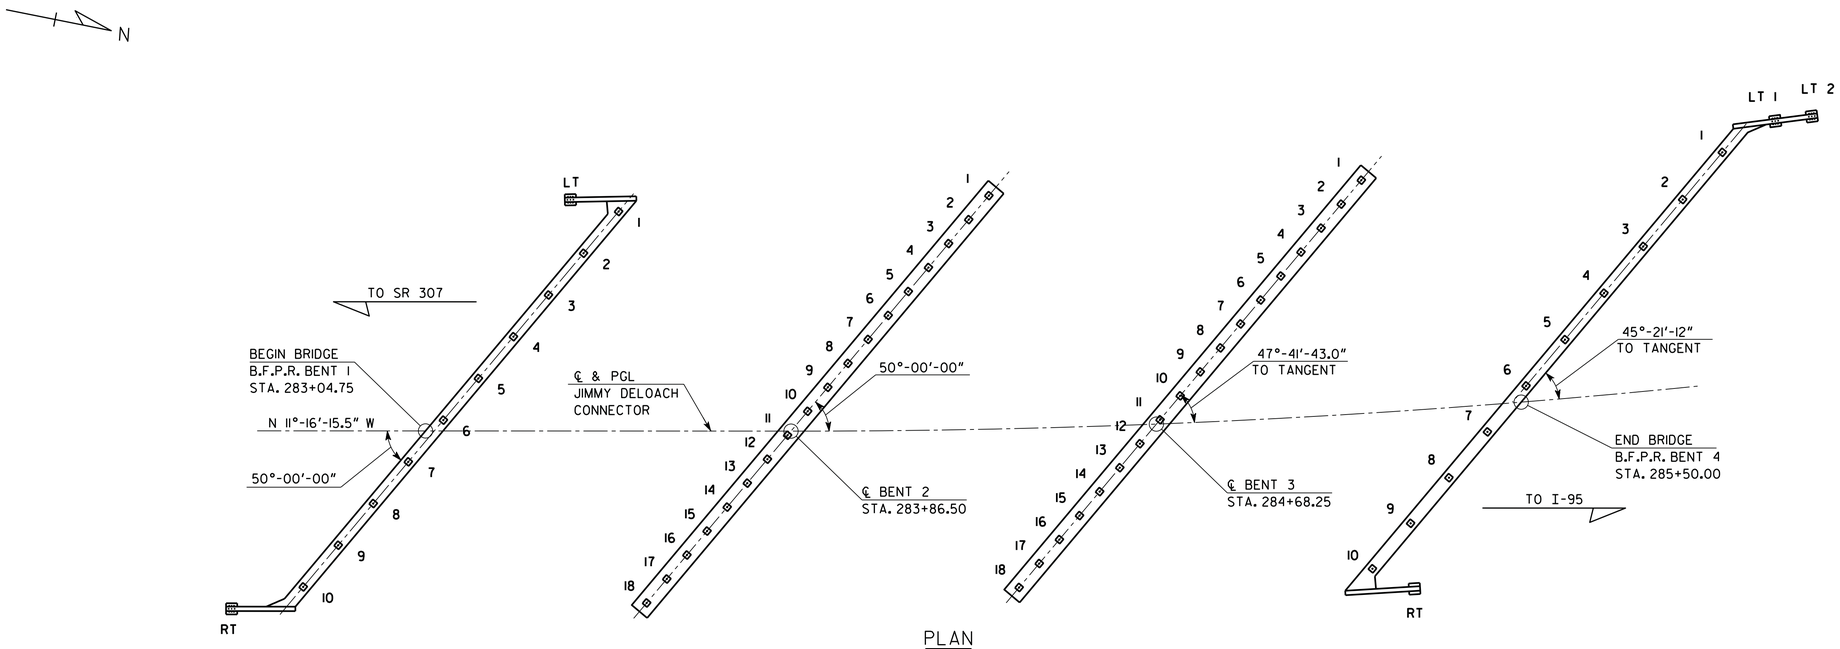

PLAN
SCALE: 1/16" = 1'-0"

AS-BUILT FOUNDATION DATA		
BENT	PILE NO.	PILE TIP ELEVATION
1	LT	
	1	
	2	
	3	
	4	
	5	
	6	
	7	
	8	
	9	
	10	
	RT	

AS-BUILT FOUNDATION DATA		
BENT	PILE NO.	PILE TIP ELEVATION
2	1	
	2	
	3	
	4	
	5	
	6	
	7	
	8	
	9	
	10	
	11	
	12	
	13	
	14	
	15	
	16	
	17	
	18	

AS-BUILT FOUNDATION DATA		
BENT	PILE NO.	PILE TIP ELEVATION
3	1	
	2	
	3	
	4	
	5	
	6	
	7	
	8	
	9	
	10	
	11	
	12	
	13	
	14	
	15	
	16	
	17	
	18	

AS-BUILT FOUNDATION DATA		
BENT	PILE NO.	PILE TIP ELEVATION
4	LT 1	
	LT 2	
	1	
	2	
	3	
	4	
	5	
	6	
	7	
	8	
	9	
	10	
	RT	

NOTE: THIS "AS-BUILT FOUNDATION" INFORMATION SHEET IS TO BE FILLED IN BY THE PROJECT ENGINEER AND THE ENTIRE SHEET FORWARDED TO THE BRIDGE OFFICE UPON COMPLETION OF PILE DRIVING FOR POSTING TO THE PLANS AS A PERMANENT RECORD OF THE BRIDGE CONSTRUCTION.

PROJECT ENGINEER DATE

( )
AREA CODE TELEPHONE NUMBER

BRIDGE NO. 5

THE LPA GROUP
A UNIT OF CORGAN, BLACK CORPORATION
THE LPA GROUP INCORPORATED
TRANSPORTATION CONSULTANTS
3595 ENGINEERING DRIVE
NORCROSS, GEORGIA 30092
(770) 263-9118

GEORGIA
DEPARTMENT OF TRANSPORTATION
ENGINEERING DIVISION-OFFICE OF BRIDGES AND STRUCTURES

AS BUILT FOUNDATION DETAILS
JIMMY DELOACH CONNECTOR
OVER TRIBUTARY TO ST. AUGUSTINE CREEK
CHATHAM COUNTY CSMSL-0008-00(690)

REVISIONS	BY	DATE

SCALE: AS SHOWN JULY 2013

DRAWING NO. 35-051
BRIDGE SHEET 14 OF 16

DESIGNED JCW | CHECKED JPS/ANZ | REVIEWED DLC/WMD
DRAWN JCW/BSB | DESIGN GROUP SKG | APPROVED BFR

1 INCH WHEN PRINTED FULL SIZE