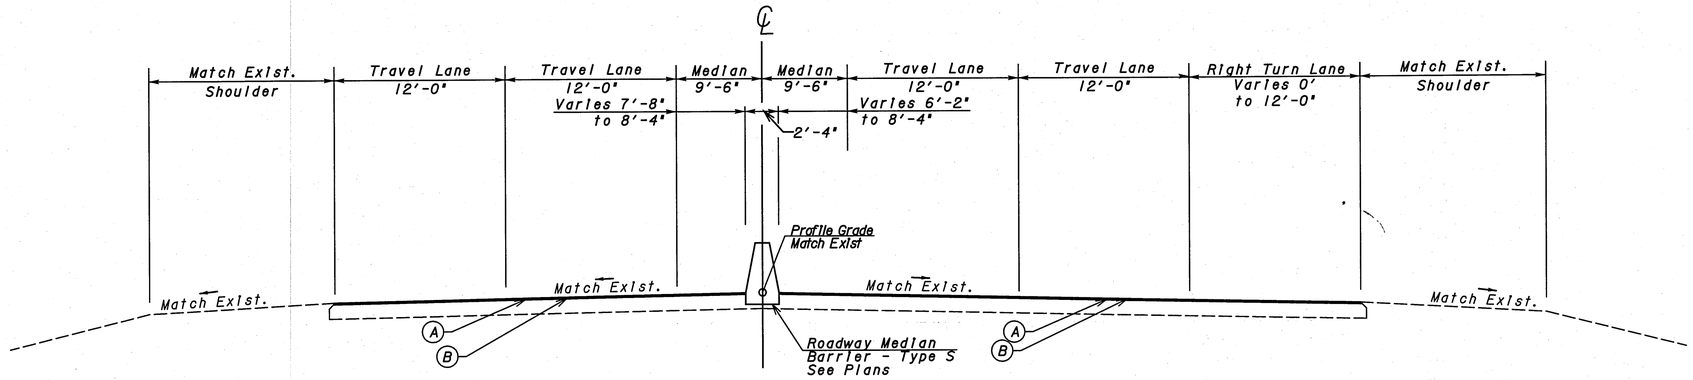

TYPICAL SECTION 7
TANGENT SECTION
SR 25 SPUR EAST/ TORRAS CAUSEWAY
STA 200+00.00 TO STA 205+96.00
STA 212+29.57 TO STA 212+45.57

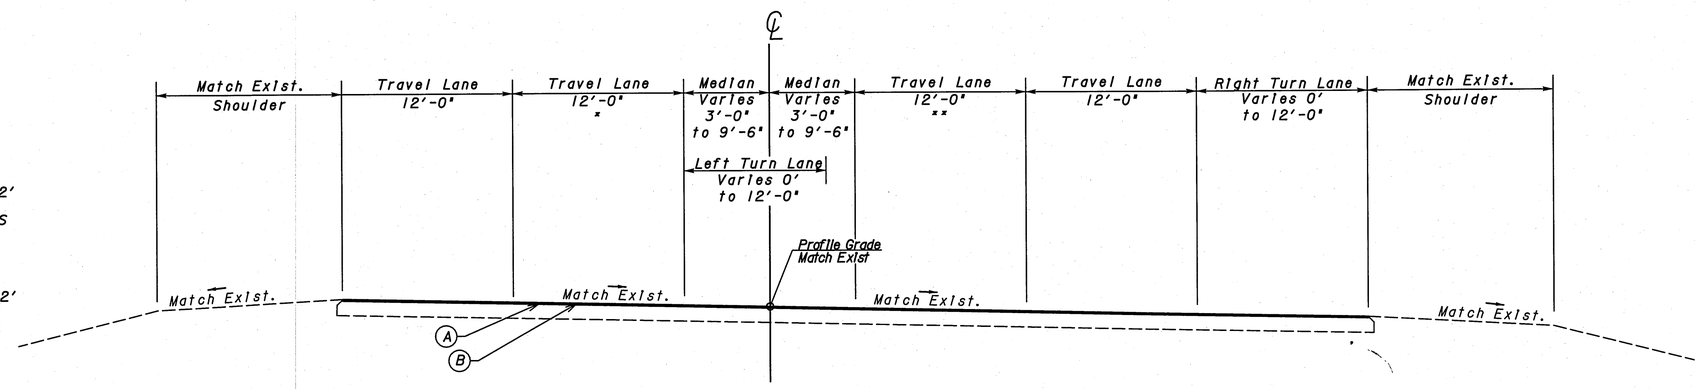

* LT TRAVEL LANE WIDTH OF 12' EXCEPT FROM STA 211+17 TO 211+72, WHERE WIDTH VARIES FROM 12' TO 11'. TRAVEL LANE WIDTH IS 11' FROM 211+72 TO 212+29.57

** RT TRAVEL LANE WIDTH OF 12' EXCEPT FROM STA 211+45 TO 212+00 WHERE WIDTH VARIES FROM 12' TO 11'. TRAVEL LANE WIDTH IS 11' FROM 212+00 TO 212+29.57

TYPICAL SECTION 8
SUPERELEVATED SECTION
SR 25 SPUR EAST/ TORRAS CAUSEWAY
STA 205+96.00 TO STA 212+29.57

REQUIRED PAVEMENT

(A) ASPHALTIC CONCRETE 12.5 mm PEM, GP 2 ONLY, INCL. POLYMER MODIFIED BITUM MAT'L & H. LIME (135 LB/SQ. YD.)

(B) MICRO-MILL ASPHALTIC CONCRETE PAVEMENT, 1¼IN DEPTH

GRESHAM SMITH AND PARTNERS

NOT TO SCALE

REVISION DATES		
26 Feb 2010		

STATE OF GEORGIA
DEPARTMENT OF TRANSPORTATION
OFFICE: TRAFFIC OPERATIONS

TYPICAL SECTIONS
SR 25 SPUR EAST/ TORRAS CAUSEWAY

CSSFT-0008-00(940)
GLYNN COUNTY

DRAWING No. 5-04