DATETIME$$$	TIME$$$	008940CP03	0:\2634001\t\008940CP03.dgn	COUNTY	PROJECT NUMBER	SHEET NO.	TOTAL SHEETS
Rickere		$$PENTABLE$$		GLYNN	CSSFT-0008-00(940)	18	114

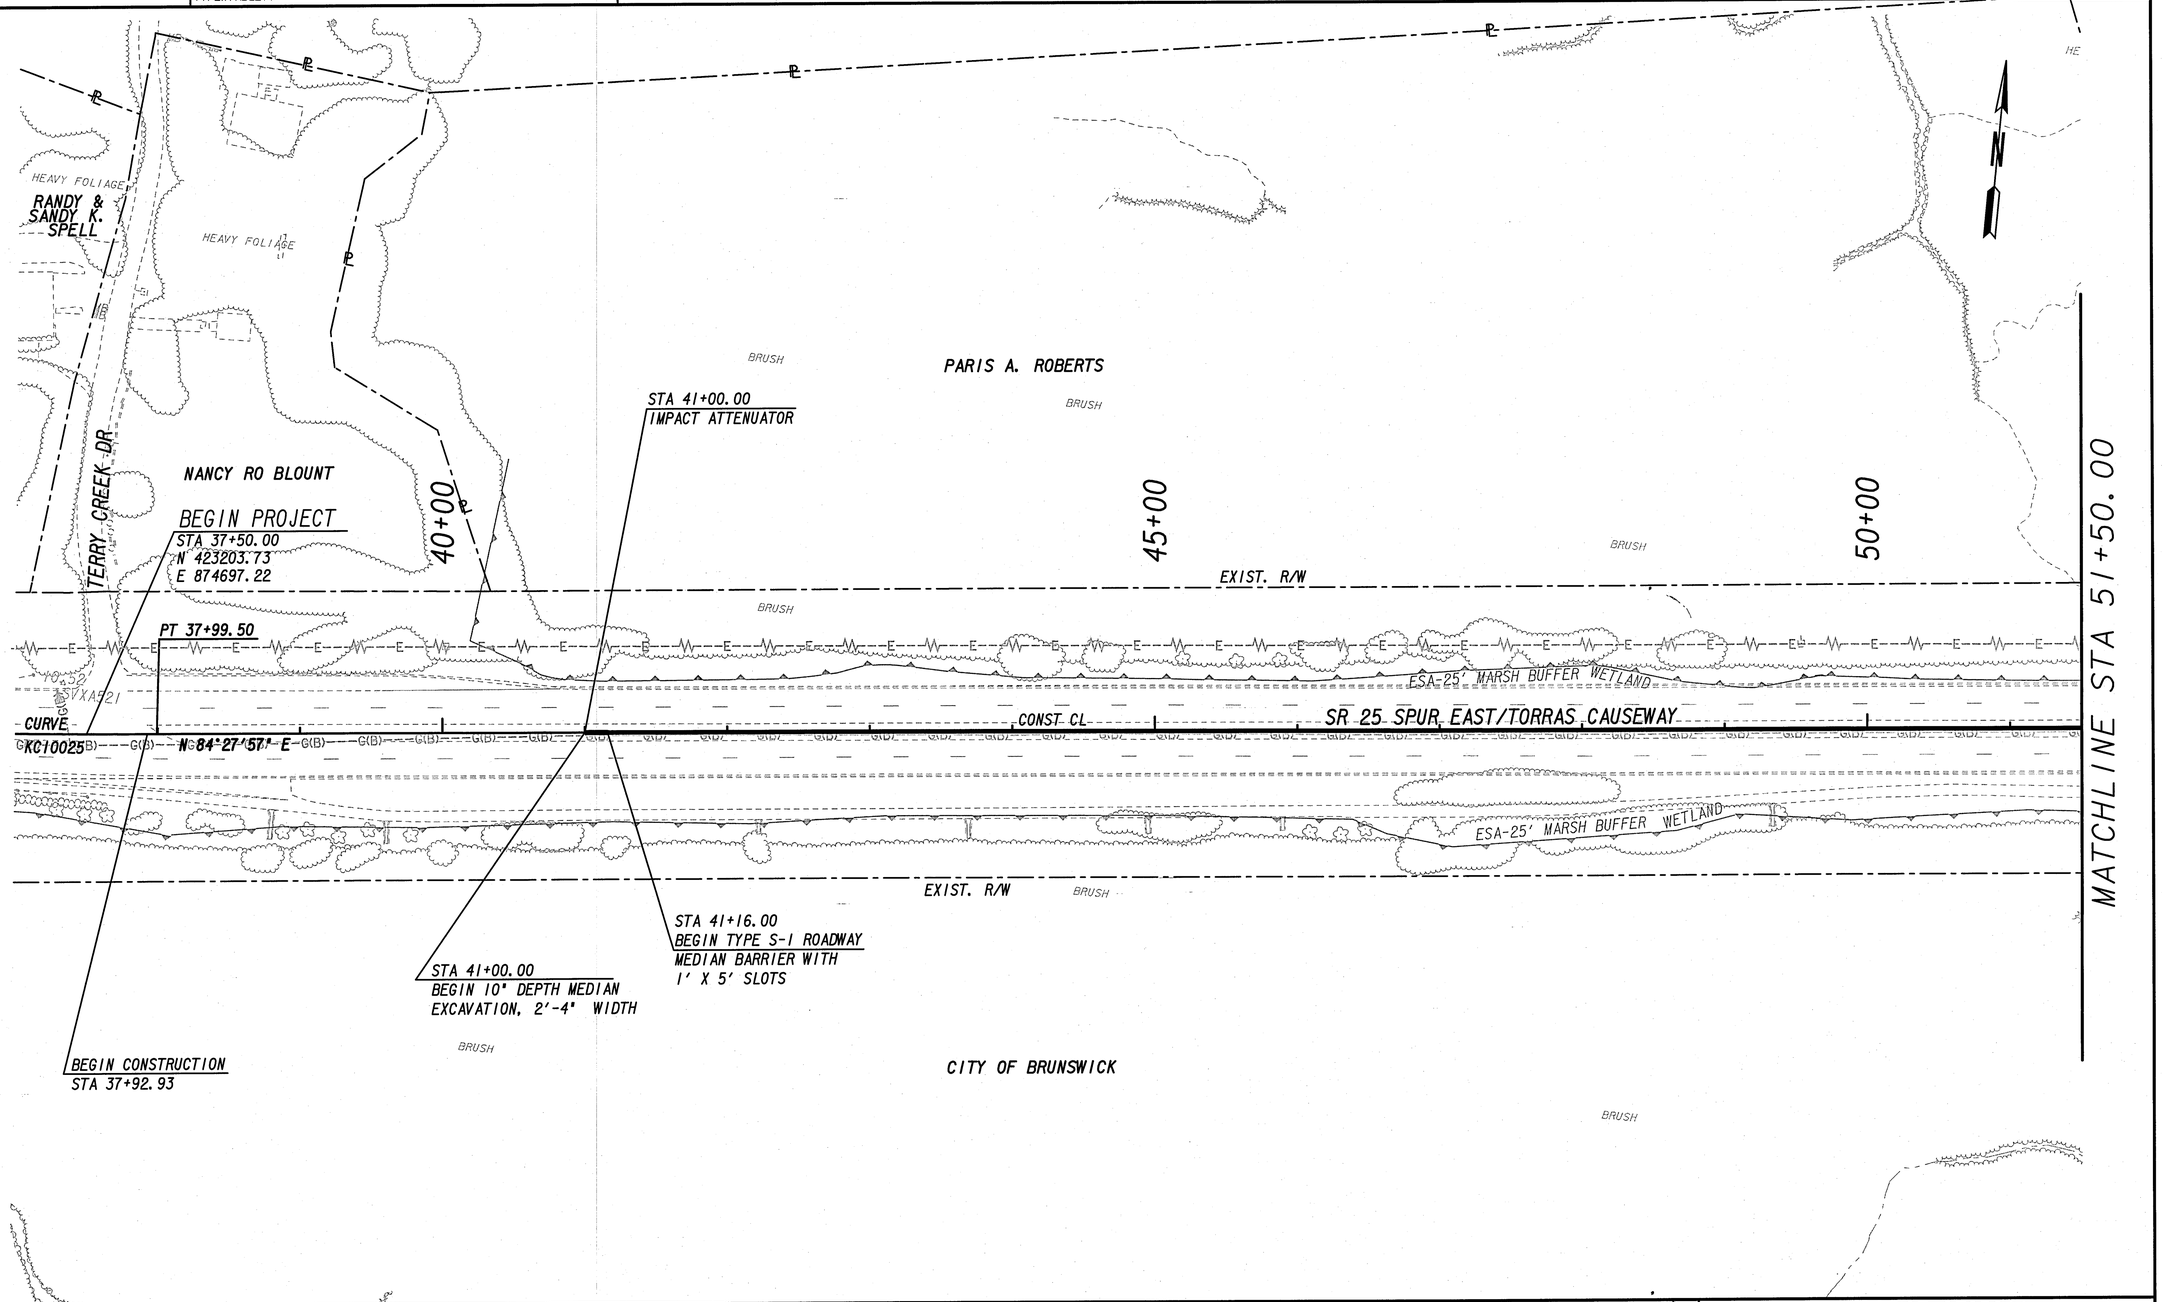

EXISTING R/W & PROPERTY LINE
REQUIRED R/W LINE
CONSTRUCTION LIMITS
EASEMENT FOR CONSTRUCTION & MAINTENANCE OF SLOPES
EASEMENT FOR CONSTR OF SLOPES
EASEMENT FOR CONSTR OF DRIVES

BEGIN LIMIT OF ACCESS ..... BLA
END LIMIT OF ACCESS ..... ELA
LIMIT OF ACCESS
R/W AND LIMIT OF ACCESS
ORANGE BARRIER FENCE
ESA BOUNDARY

GRESHAM SMITH AND PARTNERS

SCALE IN FEET
0 50 100 200

REVISION DATES
26eFeb2010

STATE OF GEORGIA
DEPARTMENT OF TRANSPORTATION
OFFICE: TRAFFIC OPERATIONS

MAINLINE PLAN
SR 25 SPUR EAST/ TORRAS CAUSEWAY

CSSFT-0008-00(940)
GLYNN COUNTY

DRAWING No. 13-01