DATETIME***	TIME***	008940CP10	0:\263400I\I\008940CP10.dgn
Rickere		**PENTABLE**	

COUNTY	PROJECT NUMBER	SHEET NO.	TOTAL SHEETS
GLYNN	CSSFT-0008-00(940)	25	114

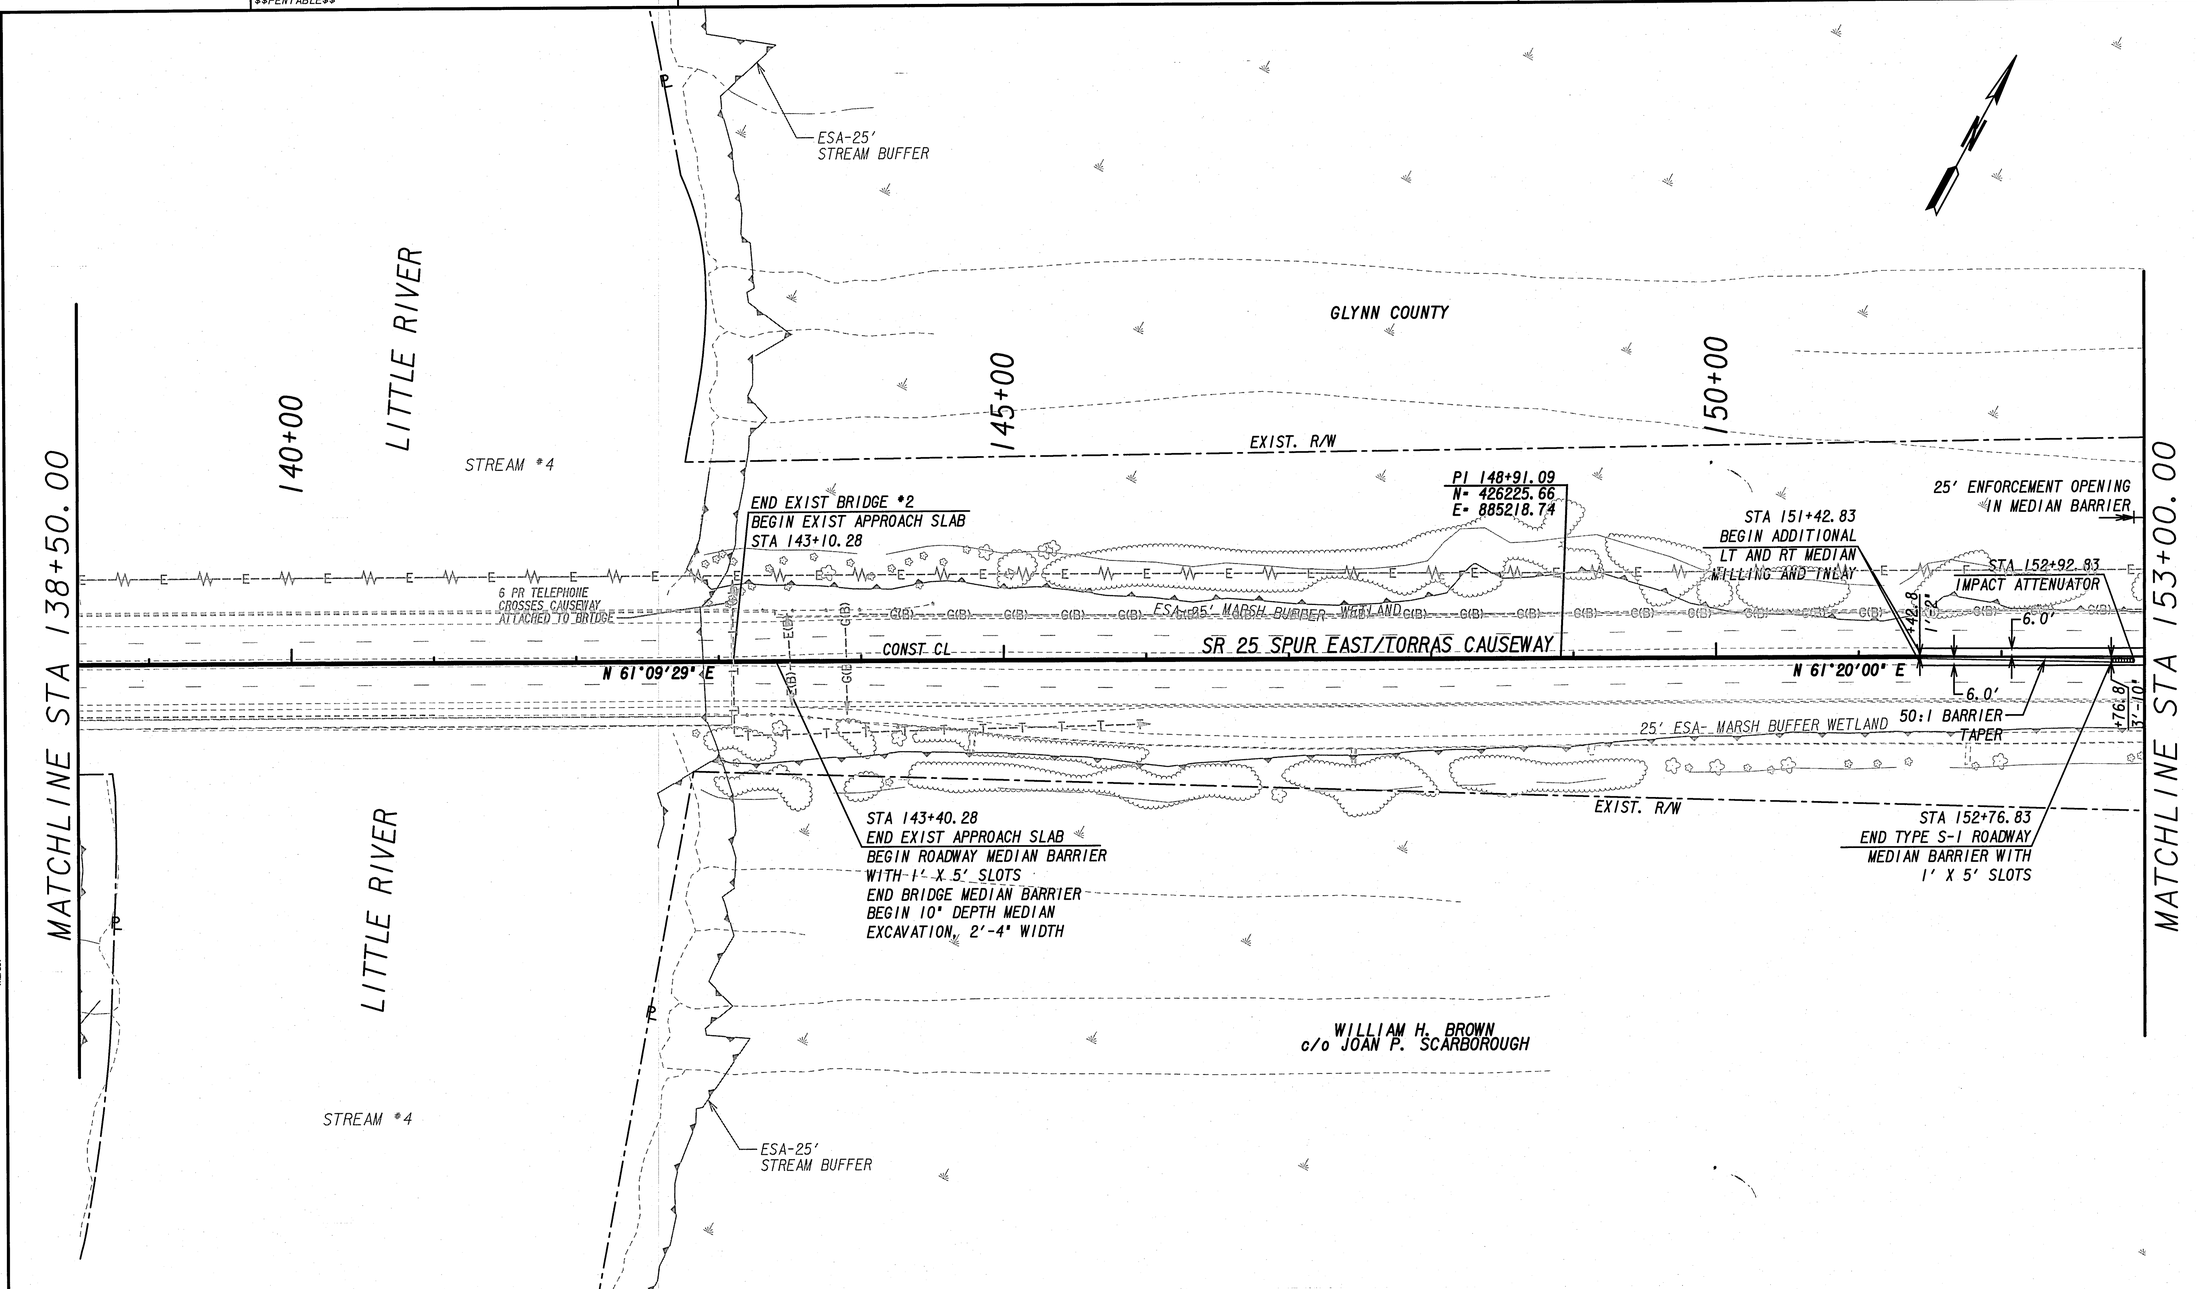

EXISTING R/W & PROPERTY LINE
REQUIRED R/W LINE
CONSTRUCTION LIMITS
EASEMENT FOR CONSTRUCTION & MAINTENANCE OF SLOPES
EASEMENT FOR CONSTR OF SLOPES
EASEMENT FOR CONSTR OF DRIVES

BEGIN LIMIT OF ACCESS ..... BLA
END LIMIT OF ACCESS ..... ELA
LIMIT OF ACCESS
R/W AND LIMIT OF ACCESS
ORANGE BARRIER FENCE
ESA BOUNDARY

GRESHAM SMITH AND PARTNERS

SCALE IN FEET
0 50 100 200

REVISION DATES		
26 Feb 2010		

STATE OF GEORGIA
DEPARTMENT OF TRANSPORTATION
OFFICE: TRAFFIC OPERATIONS

MAINLINE PLAN
SR 25 SPUR EAST/ TORRAS CAUSEWAY

CSSFT-0008-00(940)
GLYNN COUNTY

DRAWING No. 13-08