NOTE: EXISTING GROUND ELEVATIONS ARE ALONG CONSTRUCTION ℄.

STATE	PROJECT NUMBER	SHEET NO.	TOTAL SHEETS
GA.	CSSFT-0008-00(940)	35	114

REVISION DATES
Re Revised

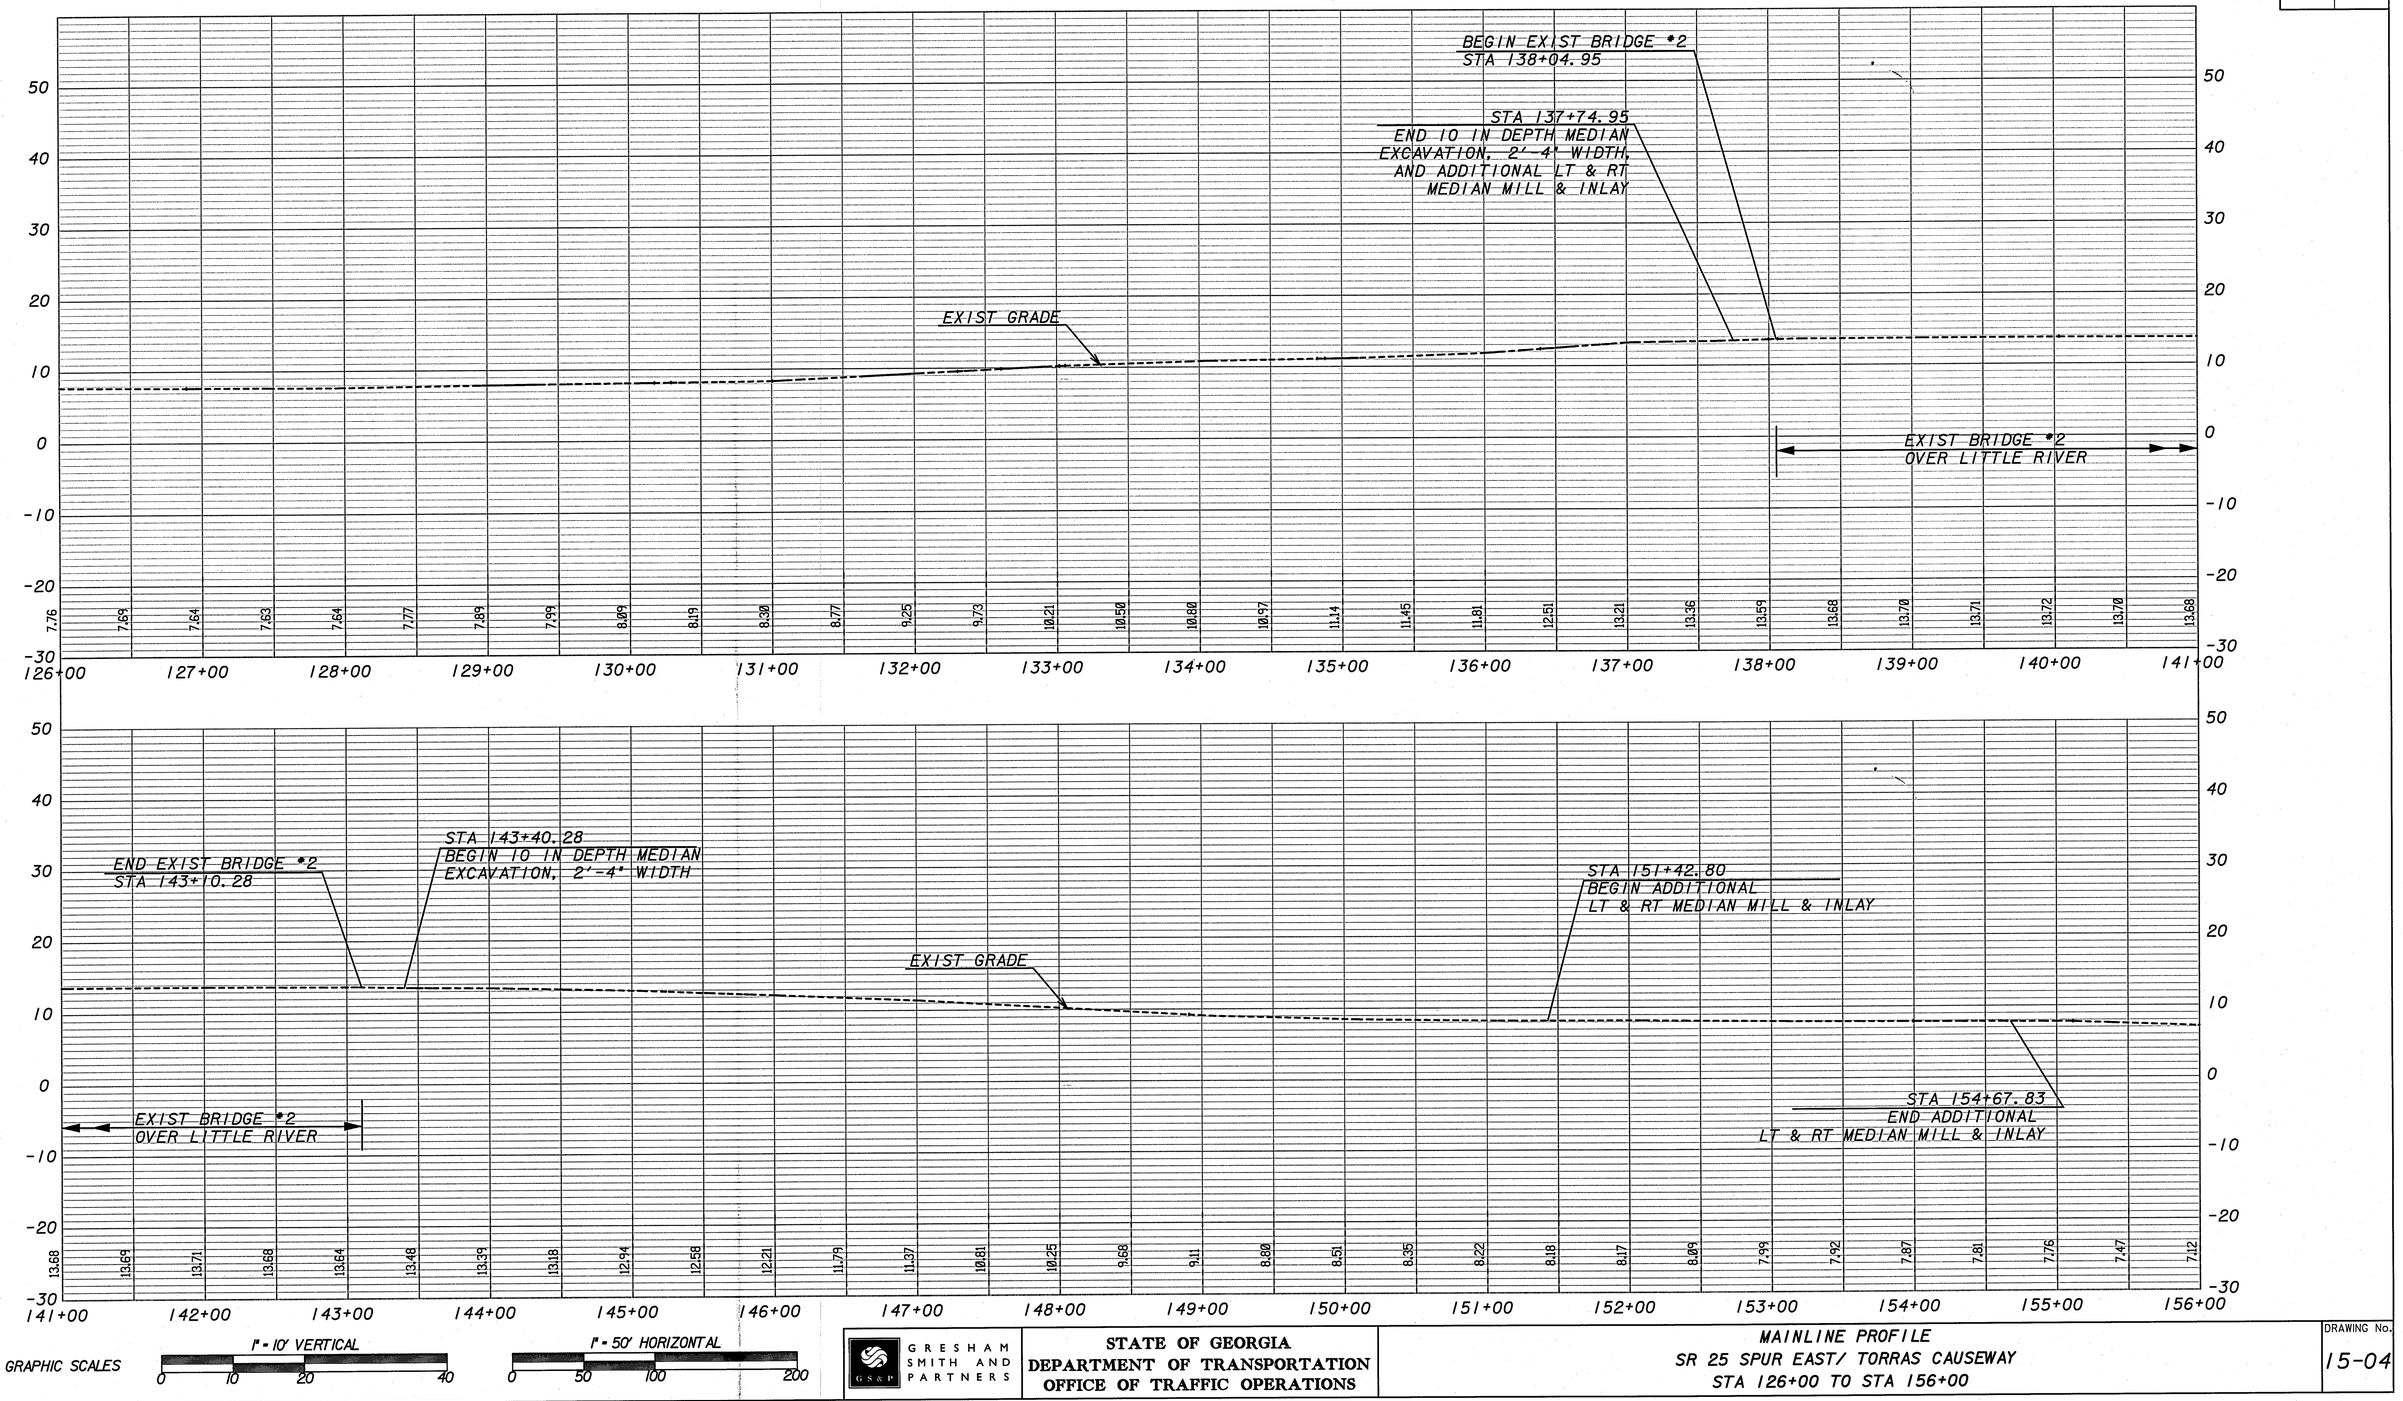

GRAPHIC SCALES

1" = 10' VERTICAL
0 10 20 40

1" = 50' HORIZONTAL
0 50 100 200

GRESHAM SMITH AND PARTNERS

STATE OF GEORGIA
DEPARTMENT OF TRANSPORTATION
OFFICE OF TRAFFIC OPERATIONS

MAINLINE PROFILE
SR 25 SPUR EAST/ TORRAS CAUSEWAY
STA 126+00 TO STA 156+00

DRAWING No.
15-04

25-FEB-2010
D:\2634001\t\008940PR01.dgn
008940PR04