DATETIME$$$	TIME$$$	008940sml5	0:\2634001\t\008940sml5.dgn	COUNTY	PROJECT NUMBER	SHEET NO.	TOTAL SHEETS
muddlml		$$PENTABLE$$		GLYNN	CSSFT-0008-00(940)	69	114

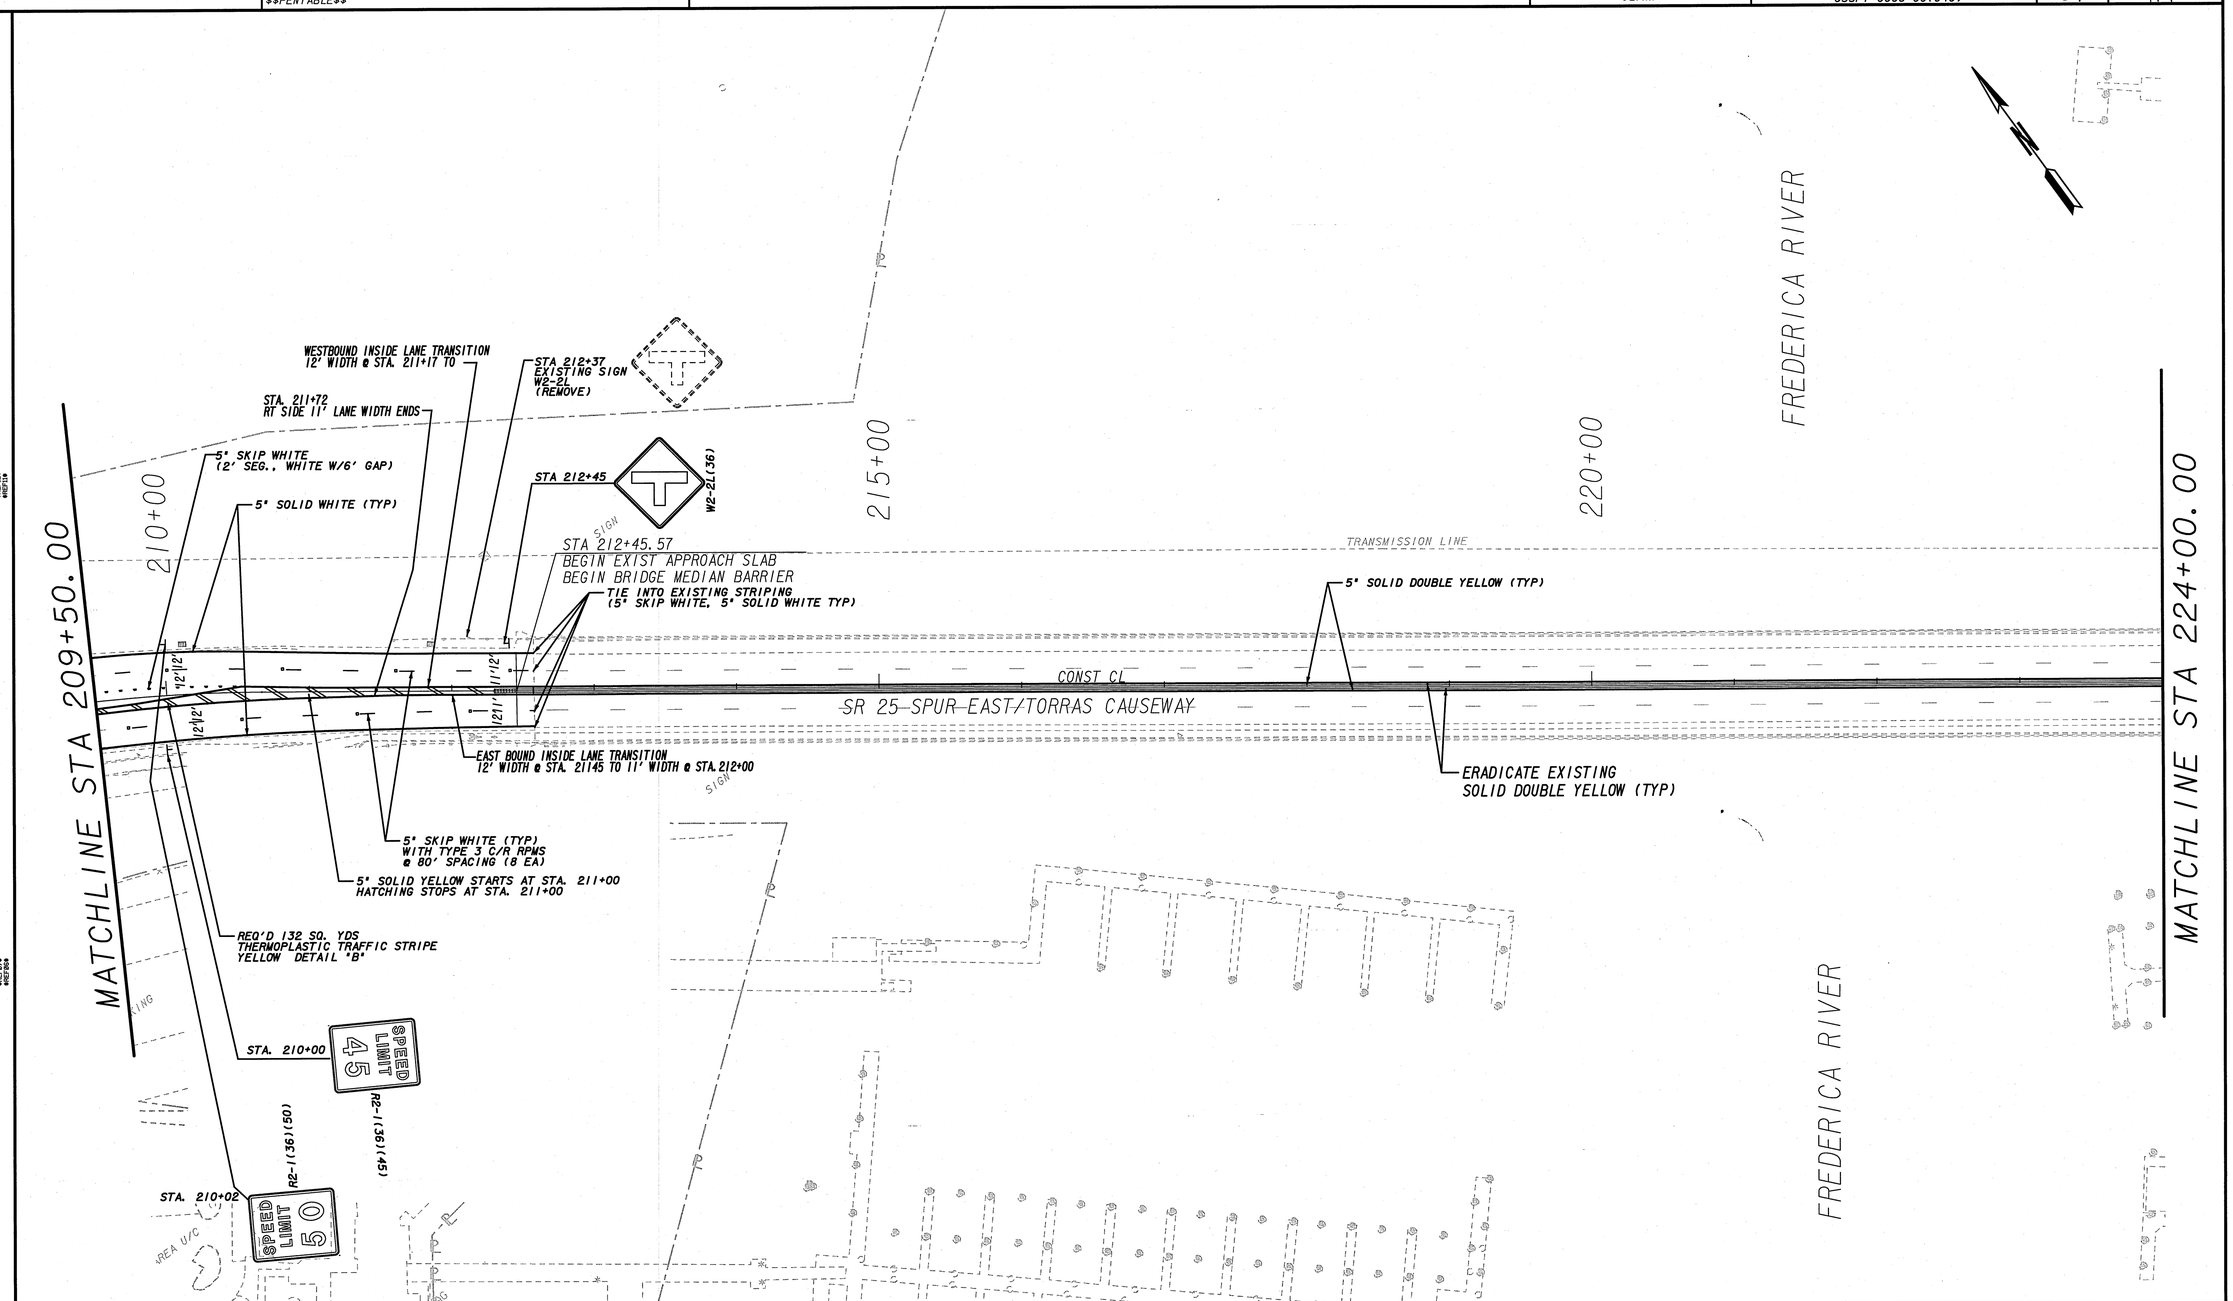

GRESHAM SMITH AND PARTNERS

SCALE IN FEET
0 50 100 200

REVISION DATES		

STATE OF GEORGIA
DEPARTMENT OF TRANSPORTATION
OFFICE: TRAFFIC OPERATIONS

SIGNING AND MARKING PLANS
SR 25 SPUR EAST/ TORRAS CAUSEWAY

CSSFT-0008-00(940)
GLYNN COUNTY

DRAWING No. 26-13