LAKELAND, GEORGIA TRANSPORTATION ENHANCEMENT (TE) PROJECT PHASE II

STATE	PROJECT NUMBER	SHEET NO.	TOTAL SHEETS
GA.	CSTEE-0009-00(101)	6	33

GEORGIA811 Utilities Protection Center, Inc.
Know what's below. Call before you dig.

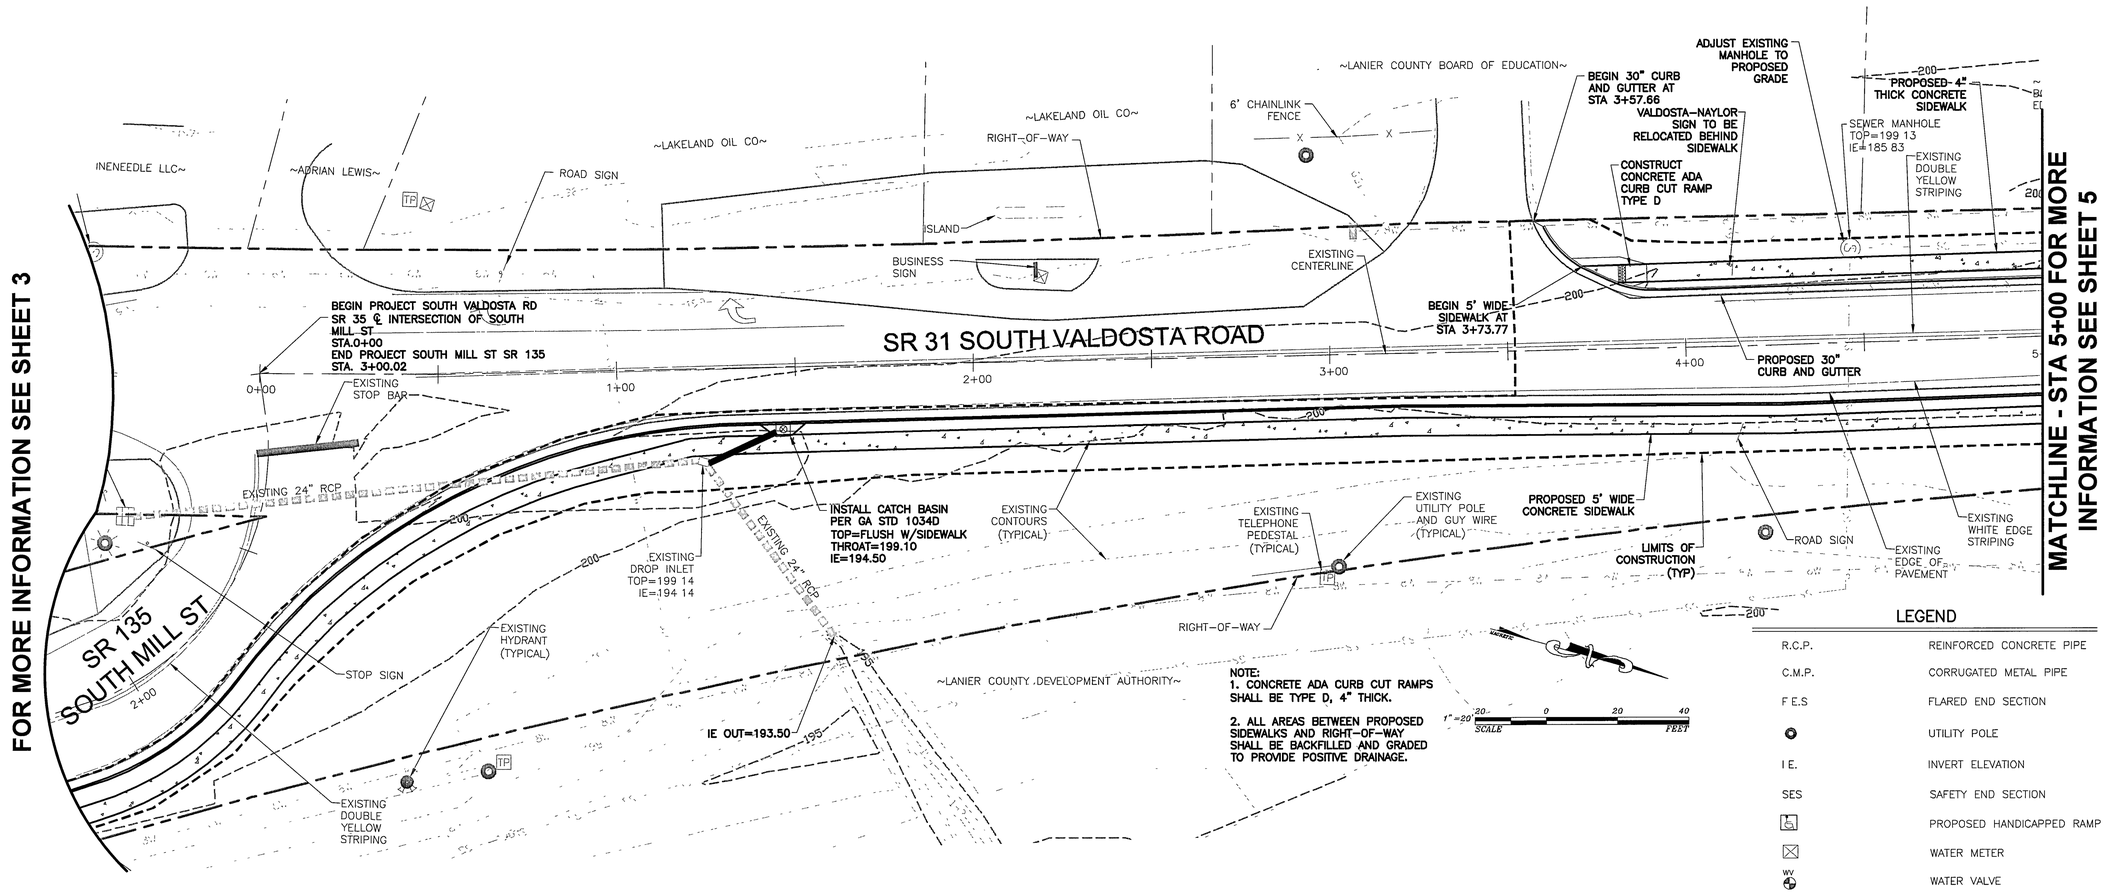

LEGEND

R.C.P.	REINFORCED CONCRETE PIPE
C.M.P.	CORRUGATED METAL PIPE
F E.S	FLARED END SECTION
	UTILITY POLE
I E.	INVERT ELEVATION
SES	SAFETY END SECTION
	PROPOSED HANDICAPPED RAMP
	WATER METER
WV	WATER VALVE
	FIRE HYDRANT
---W---	EXISTING WATER MAIN
—SS—	EXISTING SANITARY SEWER
—X—	EXISTING FENCE
	EXISTING CONCRETE DRIVE
TP	TELEPHONE PEDESTAL
C	CABLE BOX
	EXISTING TREE
	FLOW

STATEWIDE ENGINEERING, INC.
ENGINEERS - SURVEYORS - PLANNERS
516 EAST ASHLEY ST DOUGLAS, GEORGIA 31533 (912) 384-7723

CSTEE-0009-00(101)
TRANSPORTATION ENHANCEMENT PROJECT
P.I. #0009101
LAKELAND, GEORGIA

SWE PROJECT No· 07-2415 PLOT DATE: 01/05/11

DATE	REVISIONS	DATE	REVISIONS

SIDEWALK, CURB & GUTTER PLANS

TRANSPORTATION ENHANCEMENT PROJECT, LAKELAND, GA