LAKELAND, GEORGIA TRANSPORTATION ENHANCEMENT (TE) PROJECT PHASE II

STATE	PROJECT NUMBER	SHEET NO.	TOTAL SHEETS
GA.	CSTEE-0009-00(101)	10	33

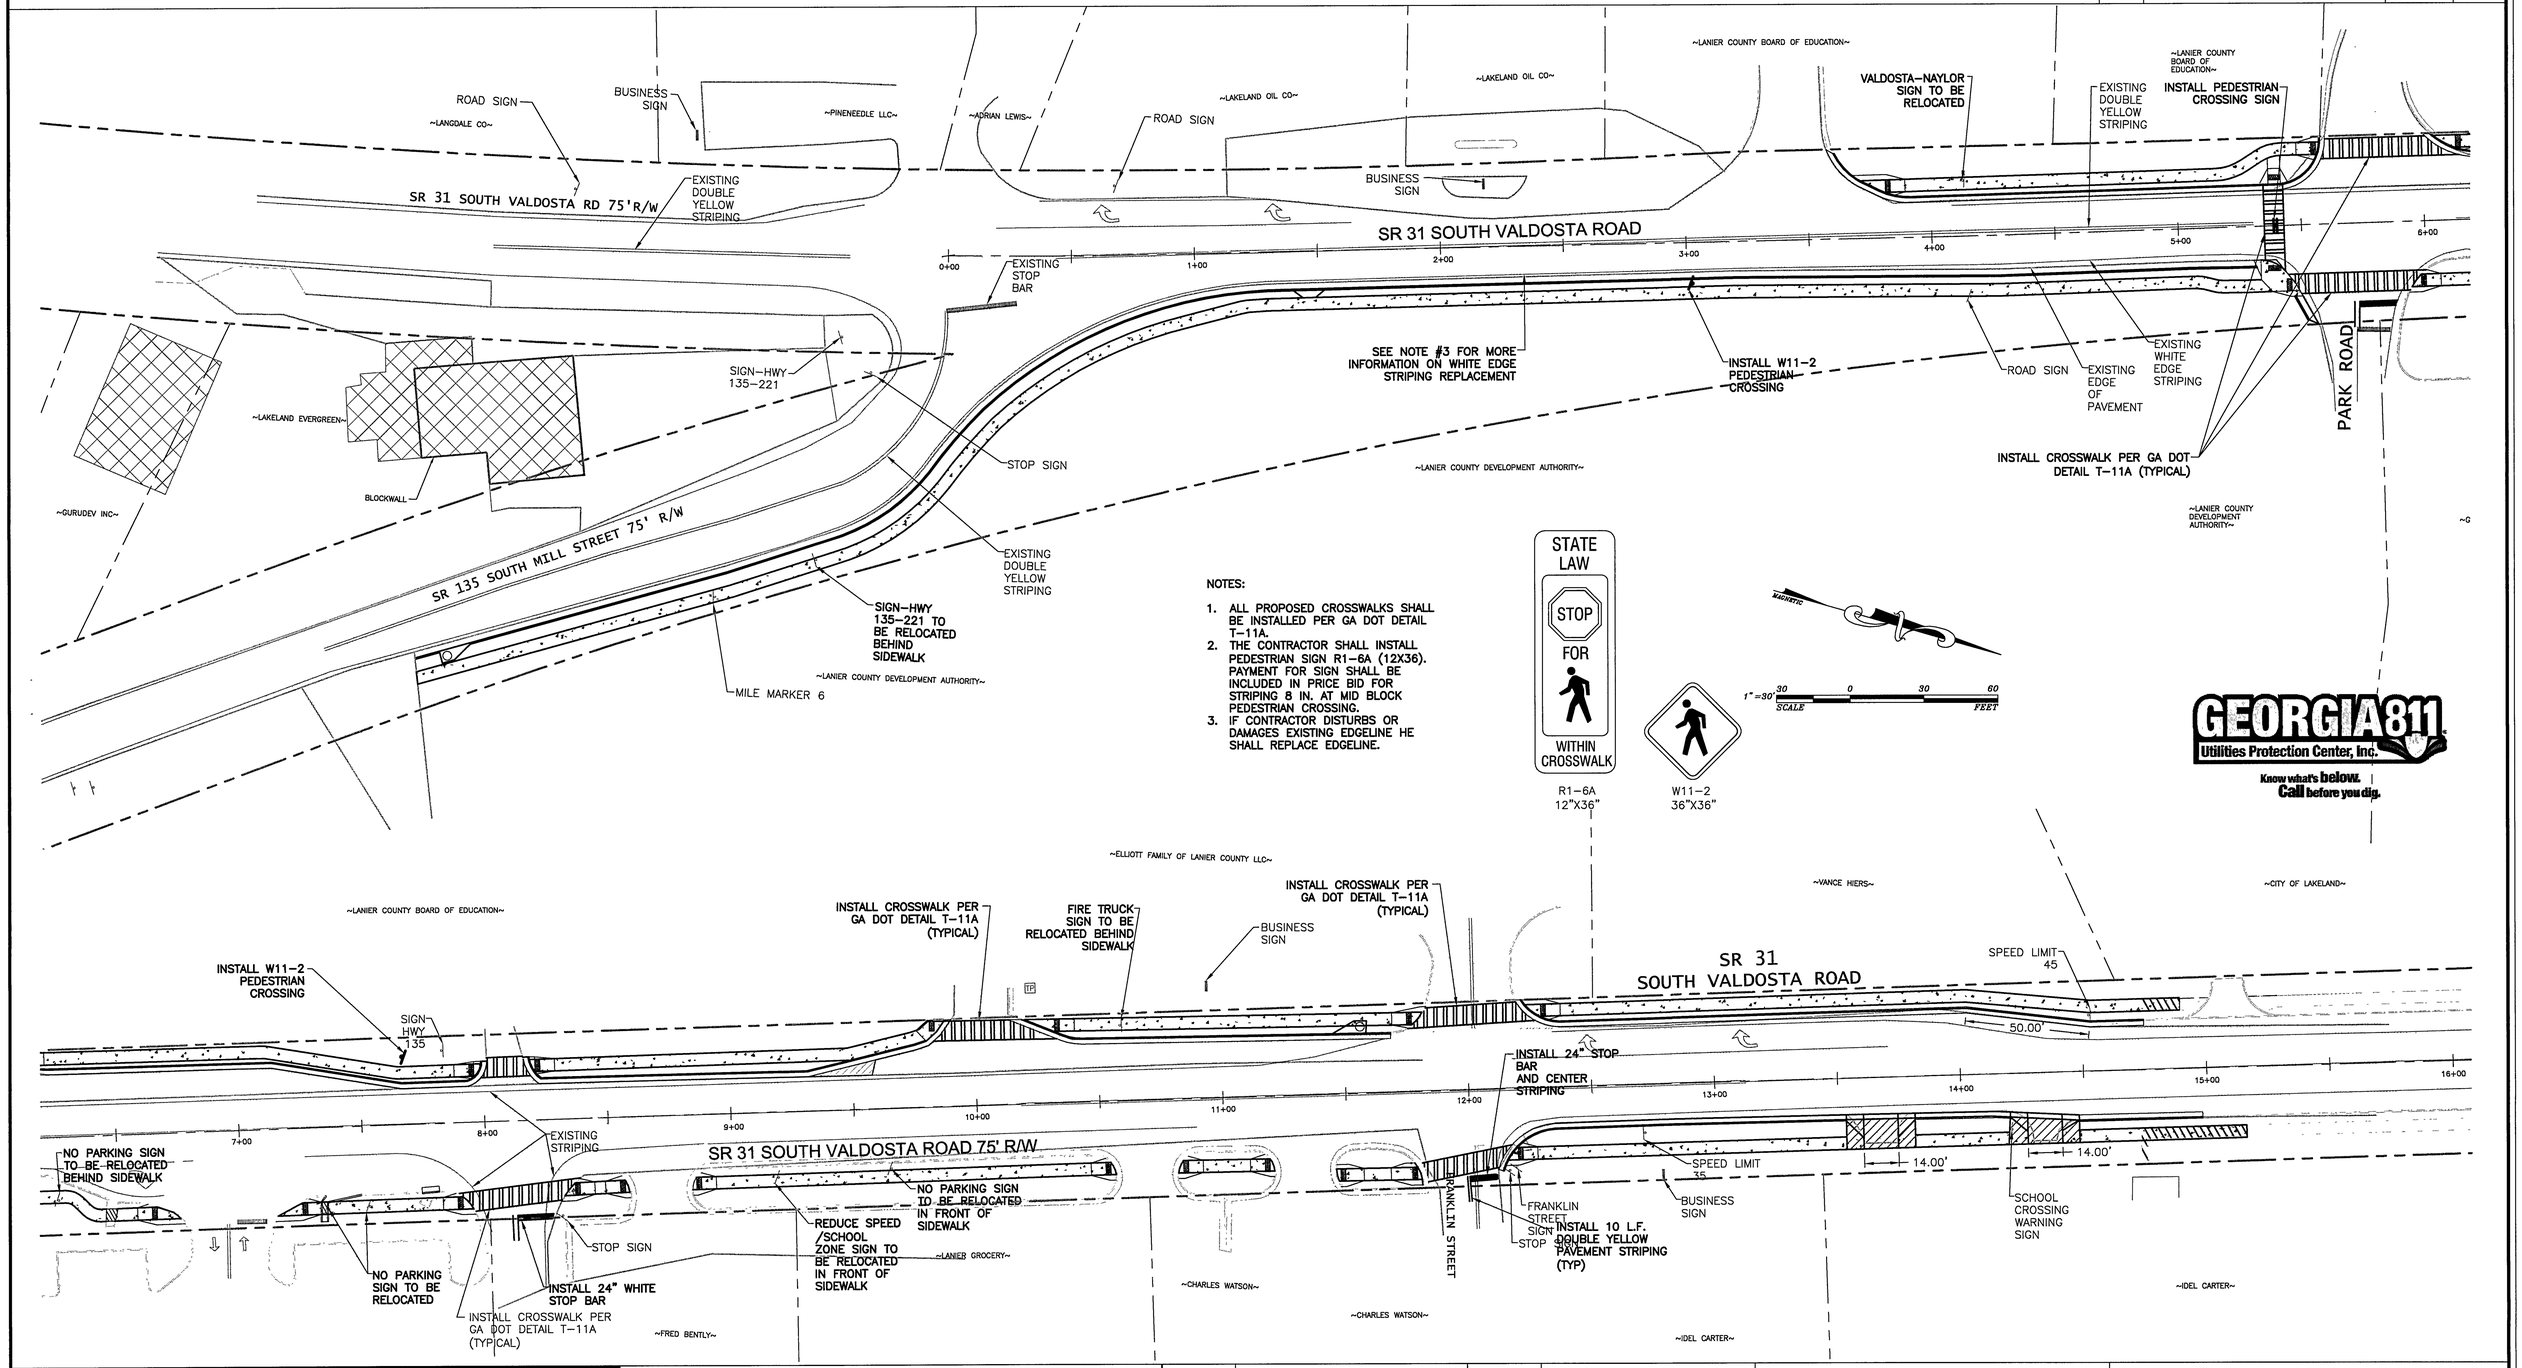

STATEWIDE ENGINEERING, INC.
ENGINEERS - SURVEYORS - PLANNERS
516 EAST ASHLEY ST. DOUGLAS, GEORGIA 31533 (912) 384-7723

CSTEE-0009-00(101)
TRANSPORTATION ENHANCEMENT PROJECT
P.I. #0009101
LAKELAND, GEORGIA
SWE PROJECT No: 07-2415 PLOT DATE: 01/05/11

DATE	REVISIONS	DATE	REVISIONS

SIGN & STRIPING PLAN

TRANSPORTATION ENHANCEMENT PROJECT, LAKELAND, GA