STATE	PROJECT NUMBER	SHEET NO.	TOTAL SHEETS
GA.	CSTEE-0009-00(101)	31	33

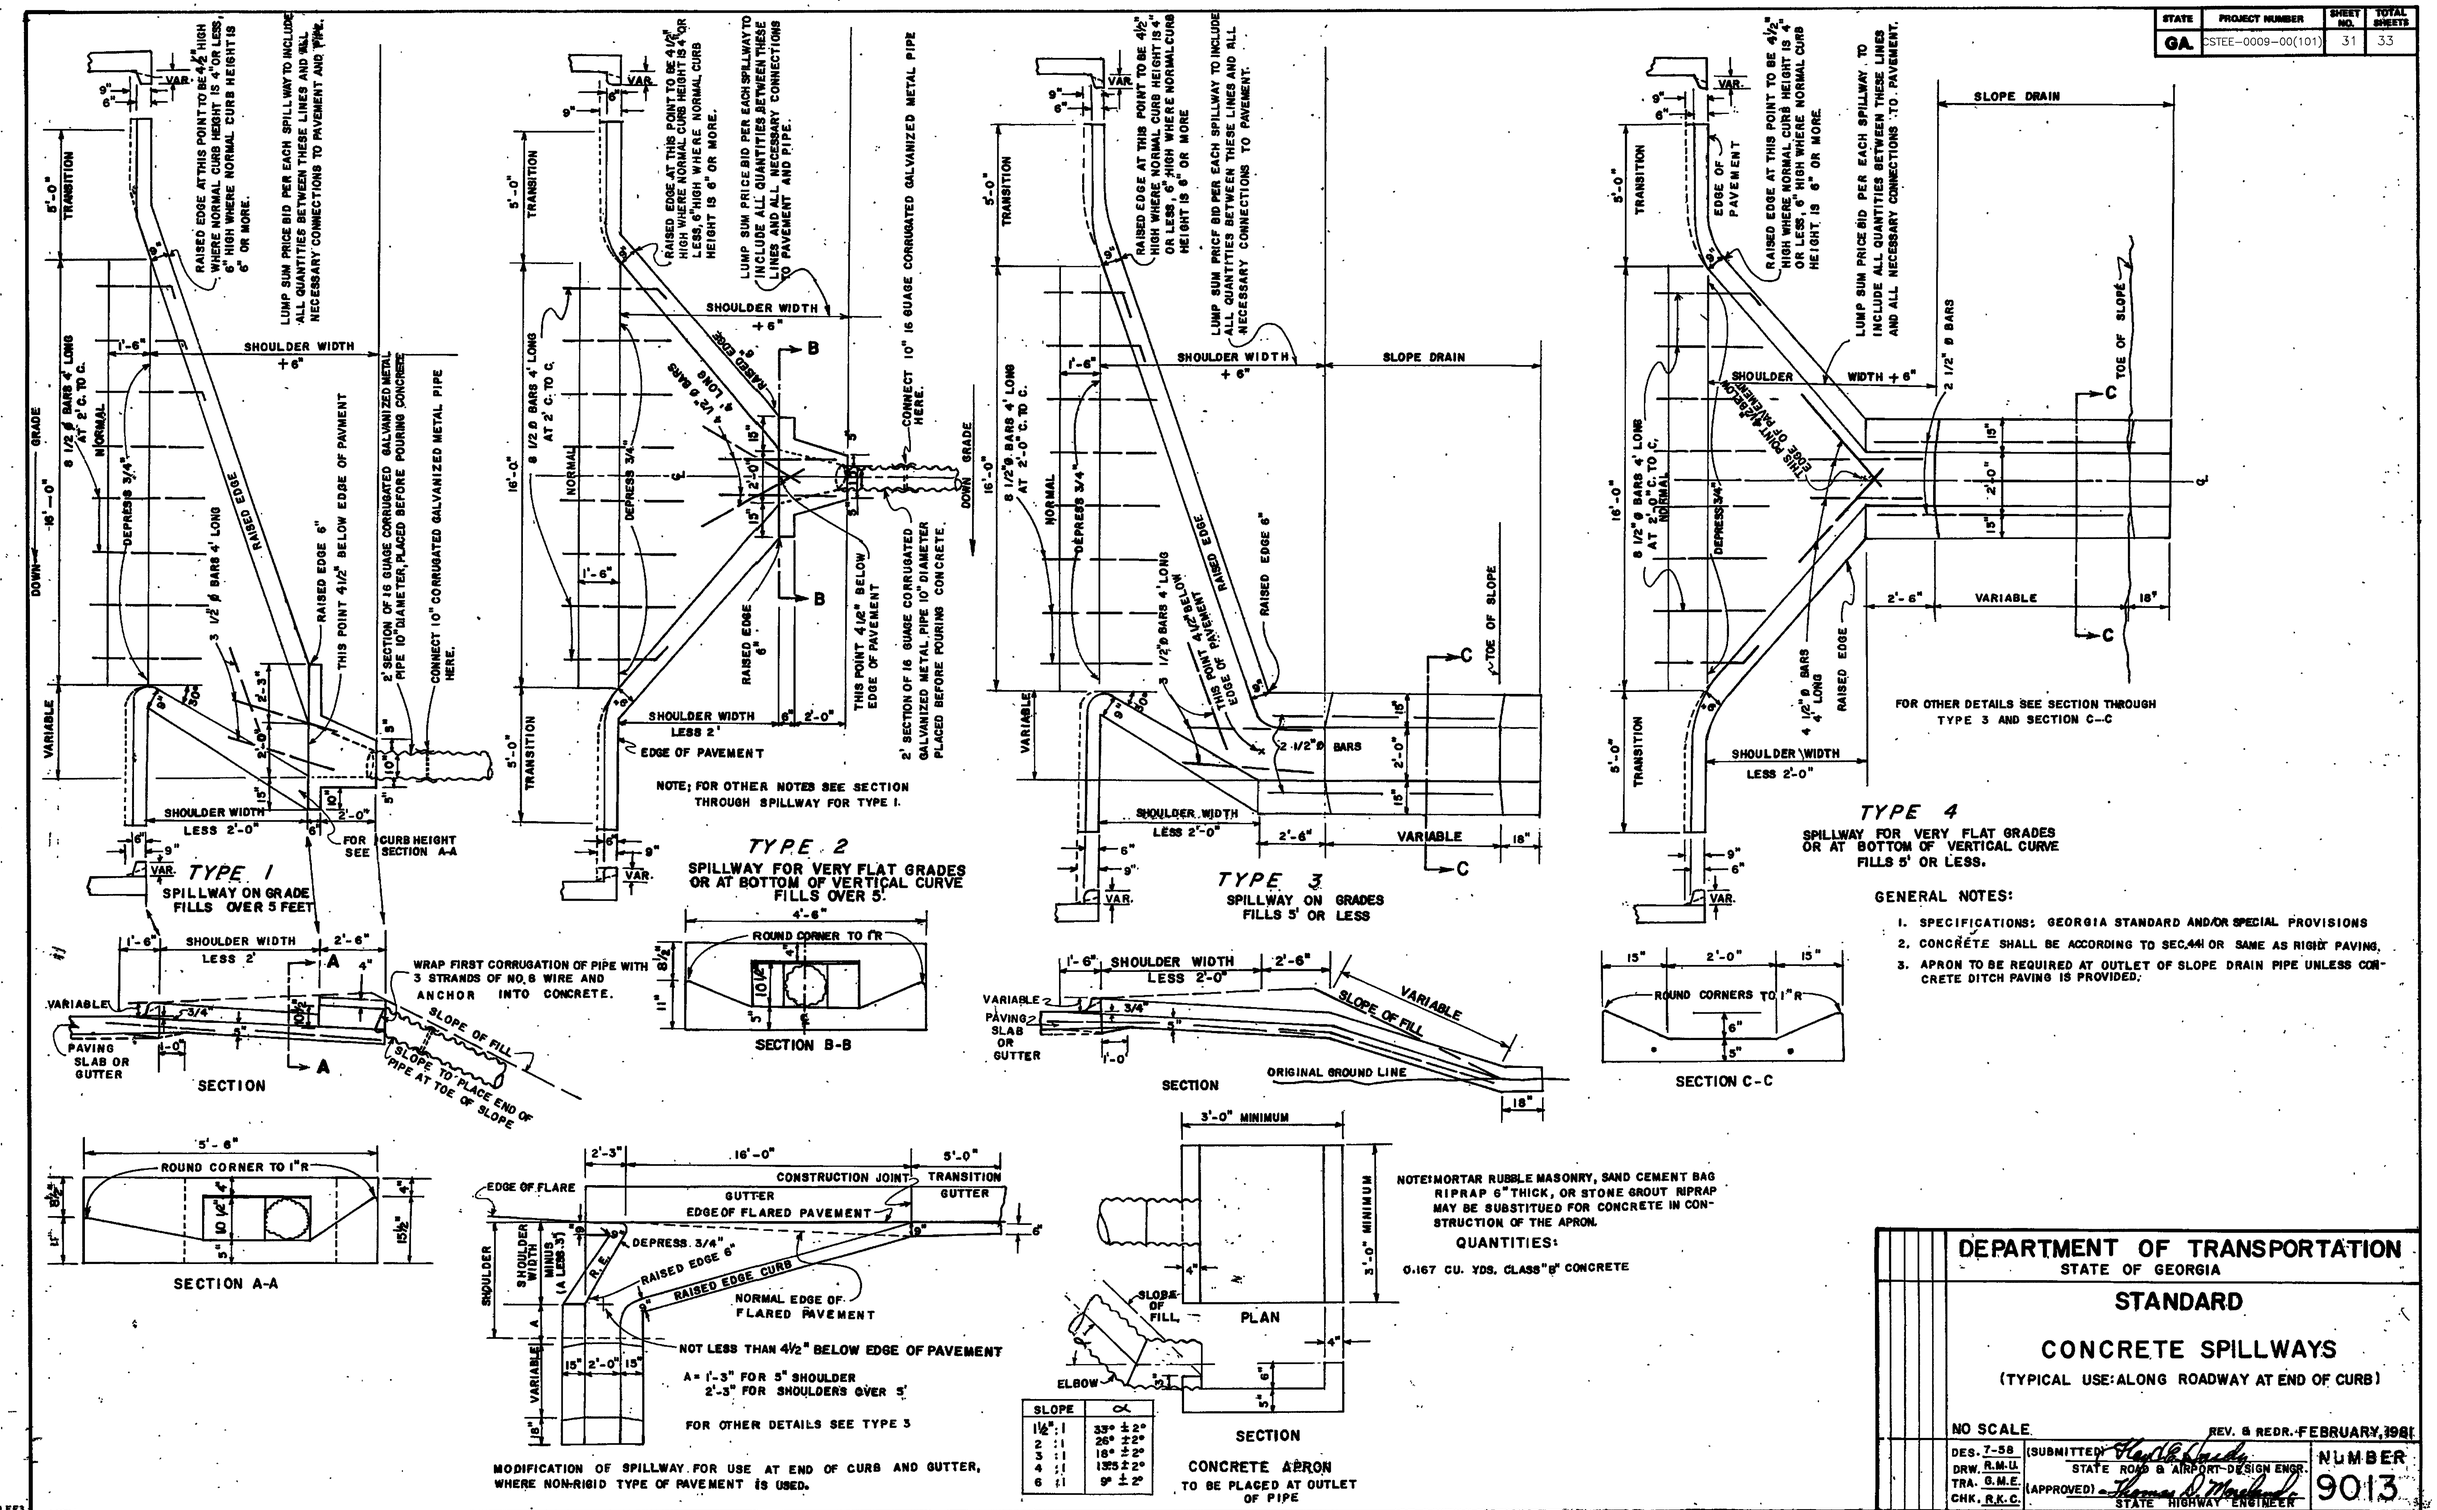

SLOPE	α
1½" : 1	33° ± 2°
2 : 1	26° ± 2°
3 : 1	18° ± 2°
4 : 1	13.5° ± 2°
6 : 1	9° ± 2°

DEPARTMENT OF TRANSPORTATION
STATE OF GEORGIA

STANDARD

CONCRETE SPILLWAYS

(TYPICAL USE: ALONG ROADWAY AT END OF CURB)

NO SCALE. REV. & REDR. FEBRUARY, 1981

DES. 7-58
DRW. R.M.U.
TRA. G.M.E.
CHK. R.K.C.

(SUBMITTED) Hardy
STATE ROAD & AIRPORT DESIGN ENGR.
(APPROVED) Thomas D. Mitchell
STATE HIGHWAY ENGINEER

NUMBER 9013

IM EF3