GEORGIA DEPARTMENT OF TRANSPORTATION
OFFICE OF PLANNING

SHEET 1 OF 24

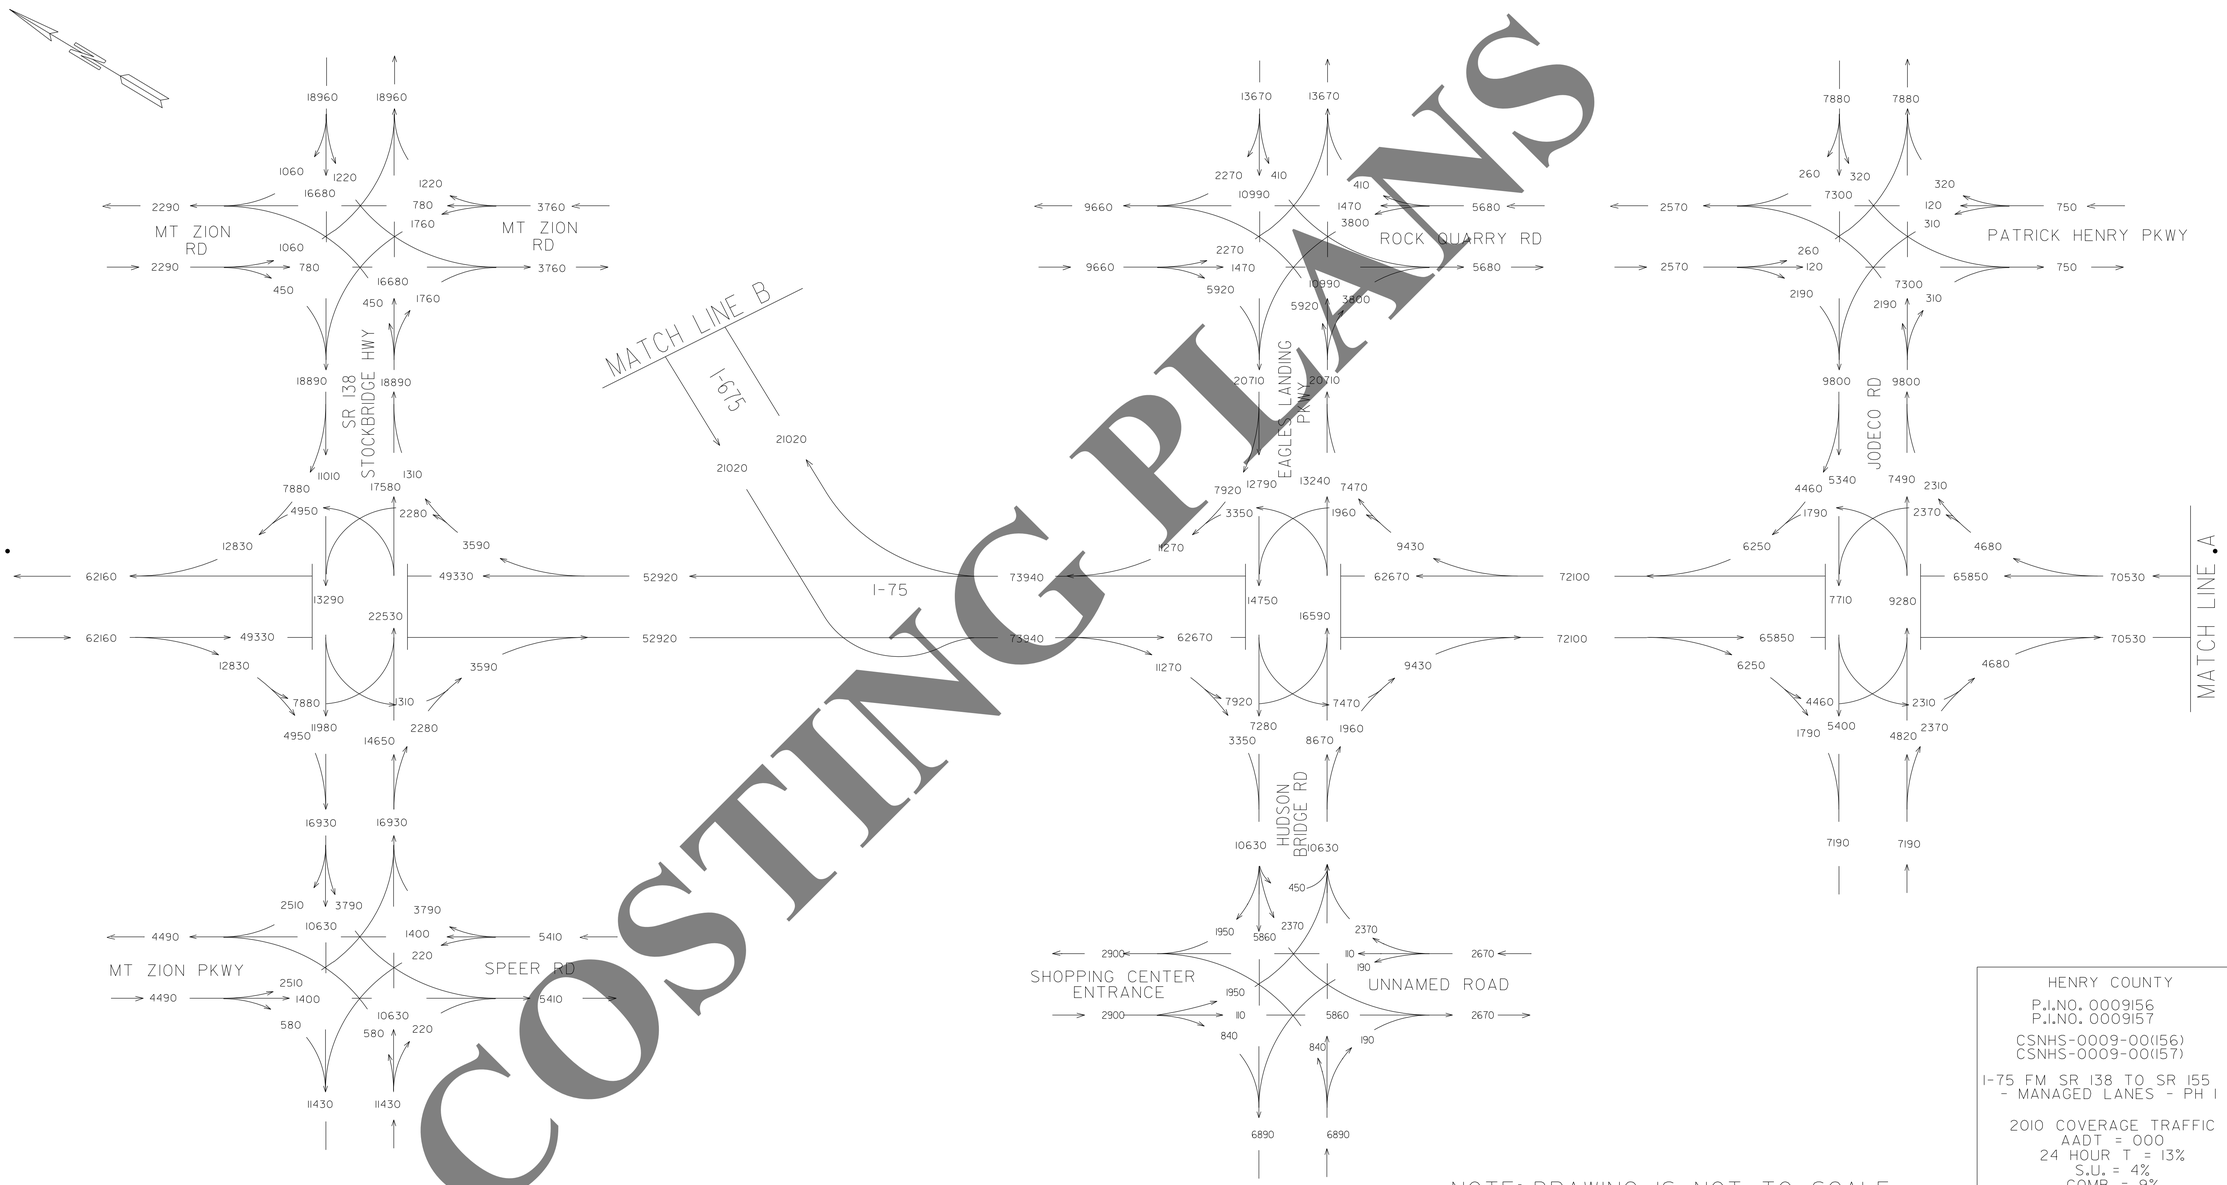

COSTING PLANS

NOTE: DRAWING IS NOT TO SCALE.

HENRY COUNTY
P.I.NO. 0009156
P.I.NO. 0009157
CSNHS-0009-00(156)
CSNHS-0009-00(157)
I-75 FM SR 138 TO SR 155
- MANAGED LANES - PH I

2010 COVERAGE TRAFFIC
AADT = 000
24 HOUR T = 13%
S.U. = 4%
COMB. = 9%

10/2011

PARSONS
3577 PARKWAY LANE, BUILDING V
SUITE 100, NORCROSS, GA 30092

NOT TO SCALE

COSTING PLANS
FOR DESIGN-BUILD

REVISION DATES

STATE OF GEORGIA
DEPARTMENT OF TRANSPORTATION
OFFICE: INNOVATIVE PROGRAM DELIVERY

TRAFFIC DIAGRAM

I-75 MANAGED LANES

DRAWING No. 10-001