SHEET 9 OF 24

GEORGIA DEPARTMENT OF TRANSPORTATION
OFFICE OF PLANNING

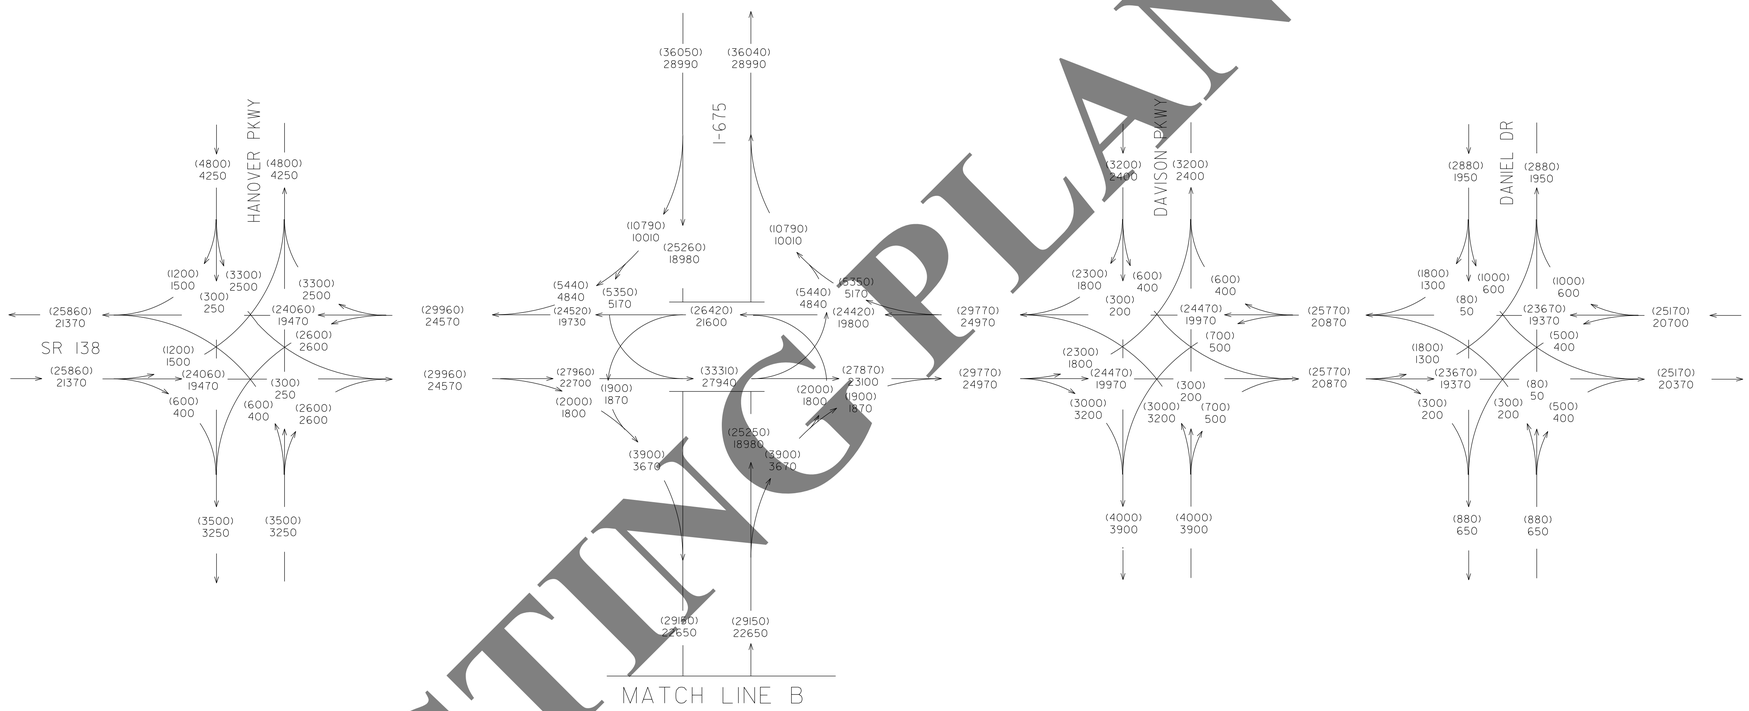

COSTING PLANS

NOTE: DRAWING IS NOT TO SCALE.

HENRY COUNTY
P.I.NO. 0009156
P.I.NO. 0009157
CSNHS-0009-00(156)
CSNHS-0009-00(157)
I-75 FM SR 138 TO SR 155
- MANAGED LANES - PH I
NO-BUILD
2035 AADT = (000)
2015 AADT = 000
24 HOUR T = 16%
S.U. = 5%
COMB. = 11%
10/2011

PARSONS
3577 PARKWAY LANE, BUILDING V
SUITE 100, NORCROSS, GA 30092

NOT TO SCALE

COSTING PLANS
FOR DESIGN-BUILD

REVISION DATES

STATE OF GEORGIA
DEPARTMENT OF TRANSPORTATION
OFFICE: INNOVATIVE PROGRAM DELIVERY

TRAFFIC DIAGRAM

I-75 MANAGED LANES

DRAWING No. 10-009